
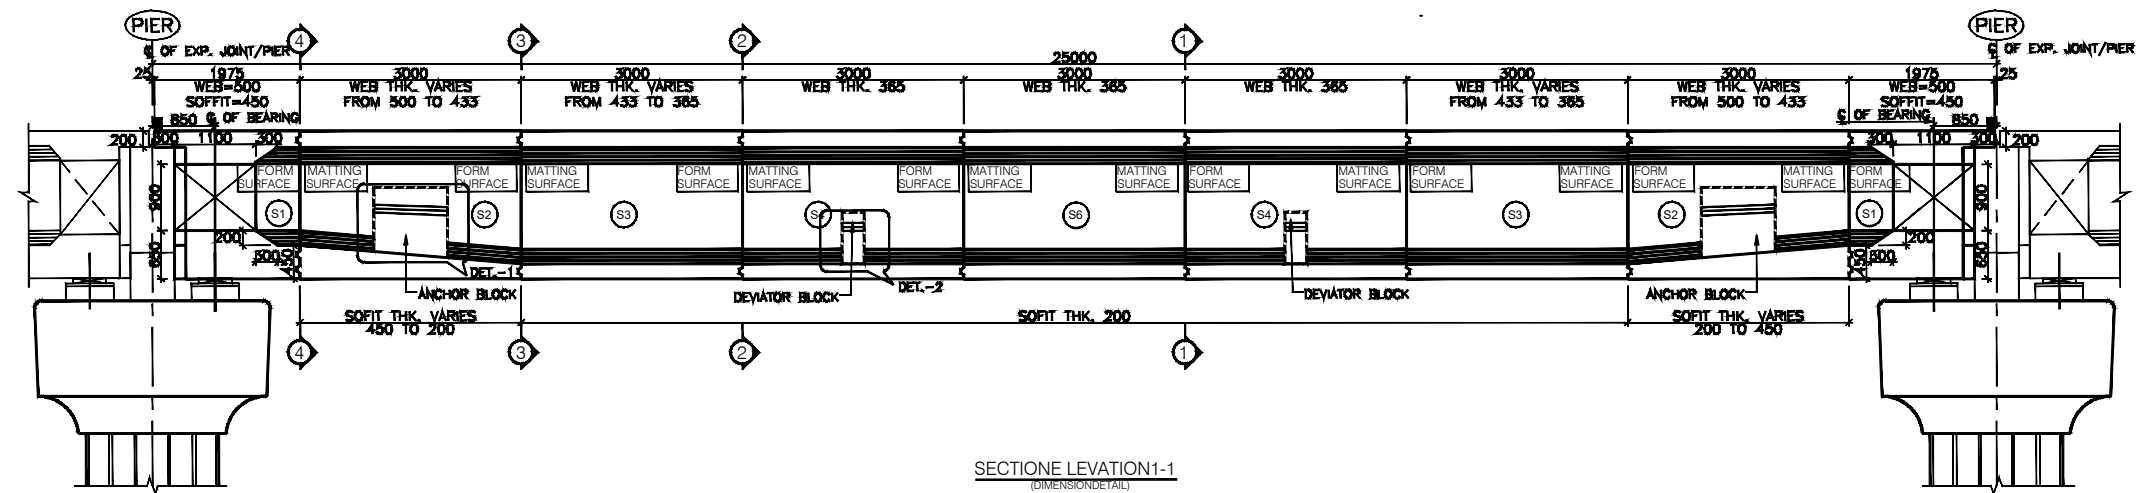


SR. NO.	DRAWING NO.	DRAWING TITLE	REMARKS
18	GMRC/21618/DDC/TD/VID/STR/0246	GENERAL ARRANGEMENT DRAWING - BOX GIRDER (25.0M SPAN) - PLAN AND ELEVATION - SHEET 1 OF 2	REVISED DRAWINGS ENCLOSED
19	GMRC/21618/DDC/TD/VID/STR/0247	GENERAL ARRANGEMENT DRAWING - BOX GIRDER (25.0M SPAN) - PLAN AND ELEVATION - SHEET 2 OF 2	REVISED DRAWINGS ENCLOSED
20	GMRC/21618/DDC/TD/VID/STR/0248	GENERAL ARRANGEMENT DRAWING - BOX GIRDER (28.0M SPAN) - PLAN AND ELEVATION - SHEET 1 OF 2	REVISED DRAWINGS ENCLOSED
21	GMRC/21618/DDC/TD/VID/STR/0249	GENERAL ARRANGEMENT DRAWING - BOX GIRDER (28.0M SPAN) - PLAN AND ELEVATION - SHEET 2 OF 2	REVISED DRAWINGS ENCLOSED
22	GMRC/21618/DDC/TD/VID/STR/0250	GENERAL ARRANGEMENT DRAWING - BOX GIRDER (31.0M SPAN) - PLAN AND ELEVATION - SHEET 1 OF 2	REVISED DRAWINGS ENCLOSED
23	GMRC/21618/DDC/TD/VID/STR/0251	GENERAL ARRANGEMENT DRAWING - BOX GIRDER (31.0M SPAN) - PLAN AND ELEVATION - SHEET 2 OF 2	REVISED DRAWINGS ENCLOSED
24	GMRC/21618/DDC/TD/VID/STR/0252	GENERAL ARRANGEMENT DRAWING - PRESTRESSING DETAILS - BOX GIRDER (28.0M SPAN) - PLAN, ELEVATION & CROSS SECTIONS - SHEET 1 OF 1	REVISED DRAWINGS ENCLOSED
25	GMRC/21618/DDC/TD/VID/STR/0253	GENERAL ARRANGEMENT DRAWING - PRECAST PARAPET - SHEET 1 OF 1	REVISED DRAWINGS ENCLOSED
27	GMRC/21618/DDC/TD/VID/STR/0255	DRAINAGE PRINCIPLE DETAILS - BOX GIRDER SPAN - SHEET 1 OF 1	REVISED DRAWINGS ENCLOSED
28	GMRC/21618/DDC/TD/VID/STR/0256	TYPICAL EARTHING ARRANGEMENT FOR STANDARD PIER - SHEET 1 OF 1	REVISED DRAWINGS ENCLOSED
29	GMRC/21618/DDC/TD/VID/STR/0257	DETAILS OF SHEAR CONNECTOR - REINFORCEMENT FOR PLINTH IN DECK SLAB - SHEET 1 OF 1	REVISED DRAWINGS ENCLOSED

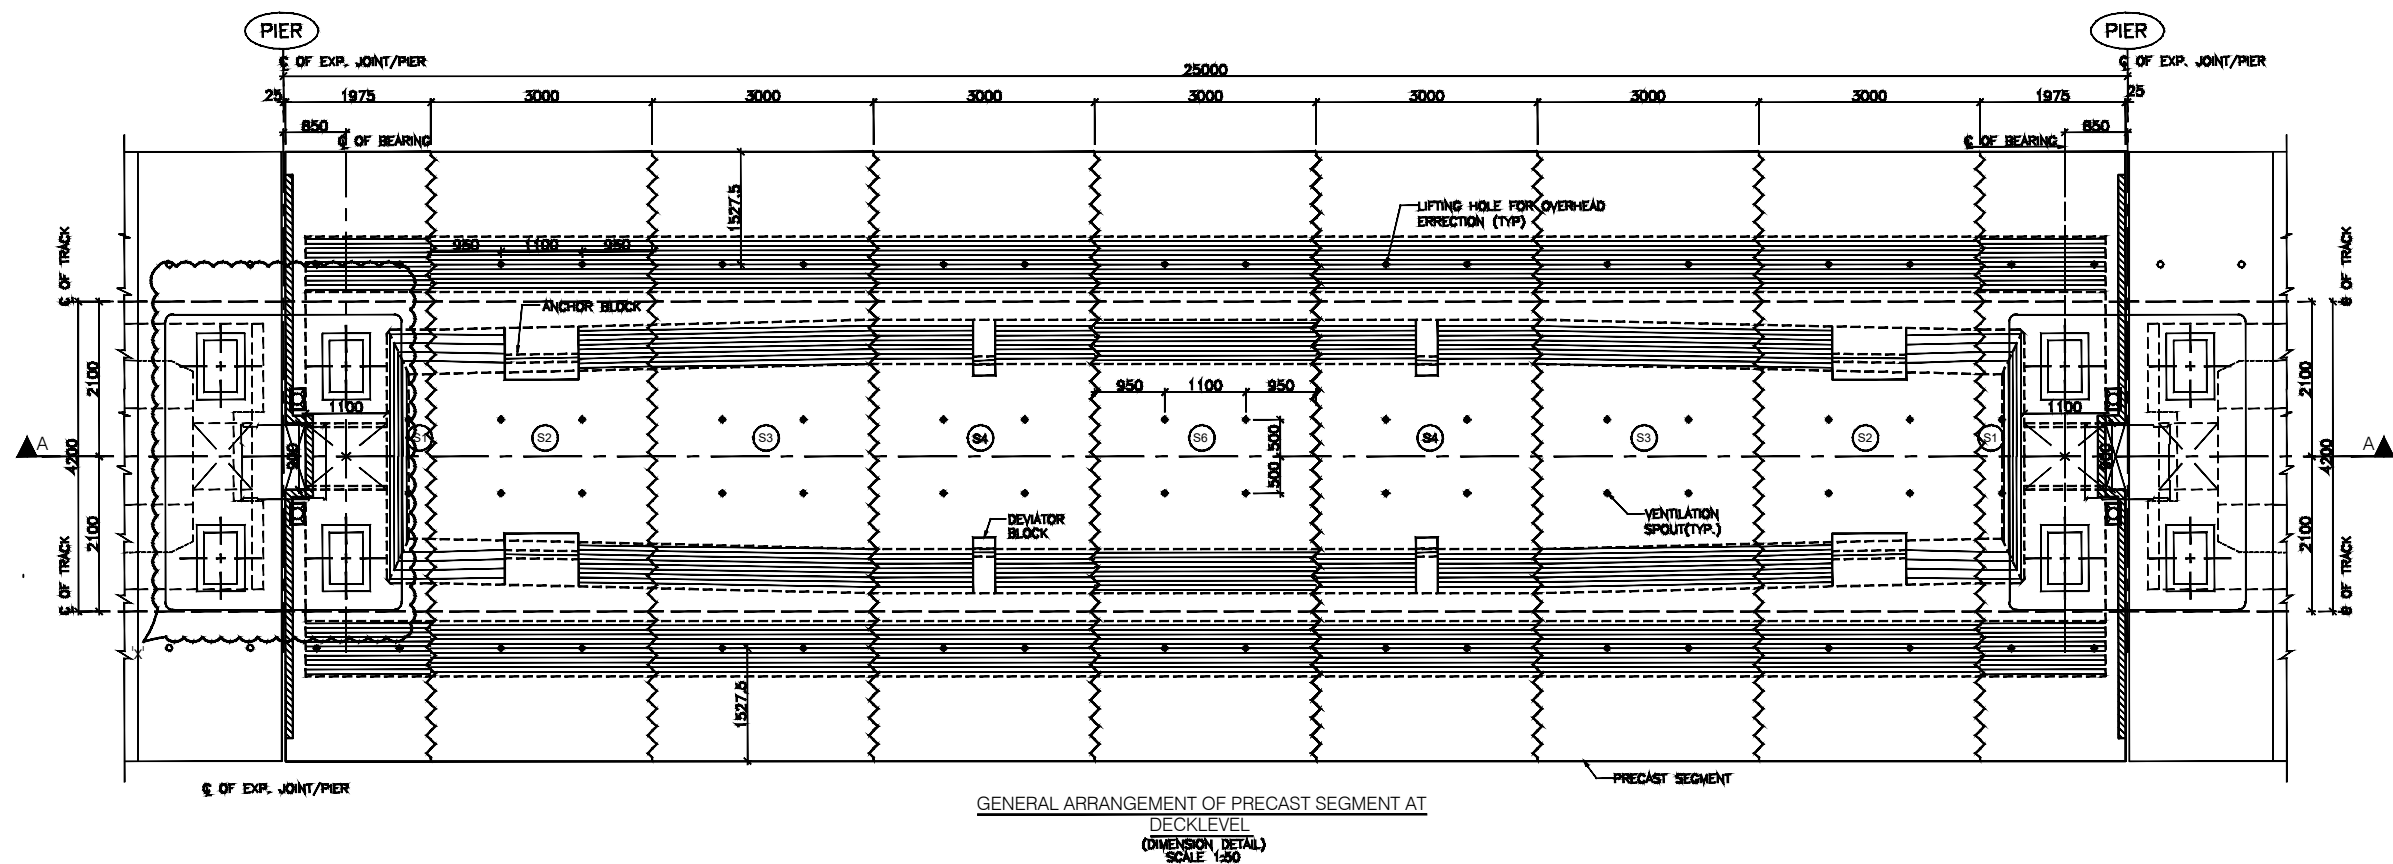

REVISED

NOTE:
TENDER DRAWINGS ARE INDICATIVE ONLY & ARE SUBJECT TO
MODIFICATION AS PER SITE CONDITION & SYSTEM WIDE REQUIREMENTS.

TENDER DRAWING

This Drawings/Design are property of GMRC. The Drawings/Design cannot be issued by any other person, firm, authority or used by consultant for any other purpose/project without prior written permission of GMRC. The consultant shall indemnify GMRC against all claims arisen due to infringement of any right protected by design, copyright or other intellectual property rights.

ISSUED FOR

CONCEPT DRAWING	☐	TENDER DRAWING	☒
PRELIMINARY DRAWING	☐	DETAIL DRAWING(DO)	☐
FINAL DESIGN DRAWING	☐		☐

REFERENCE DESIGN DOCUMENT :

ARCHITECTURE DRAWINGS:

GENERAL NOTES:-	
------------------------	--

1. ALL DIMENSIONS ARE IN MILLIMETERS & LEVELS ARE IN METERS UNLESS MENTIONED OTHERWISE.

2. ALL DIMENSIONS ARE TO BE READ AND NOT TO BE MEASURED.

3. THE DRAWINGS MUST BE READ IN CONJUNCTION WITH ALL RELEVANT ARCHITECTURAL, STRUCTURAL, PLUMBING, FIRE FIGHTING, ELECTRICAL AND TRAFFIC MANAGEMENT DRAWINGS.

4. ANY DISCREPANCIES MUST BE BROUGHT UP TO THE NOTICE OF THE CONSULTANT

EMPLOYER:



DETAIL DESIGN CONSULTANT (DDC)

DOM (EM)	DOM (Telecom)	DOM (J & S Banking)	DOM (GAP)	DOM/ MANAGER (GAP)	DOM/ MANAGER DESIGN	DOM/ MANAGER ARCH	DOM/ MANAGER (CONST)		
EM (EM)	EM(telecom)	EM (Travel)	EM(GAP)	EM(GAP)	EM(GAP)	EM (ARCH)	EM (CONST)		

Sign :

CONTRACT ID:

DRAWING NAME/TITLE :

**GENERAL ARRANGEMENT - BOX GIRDER (25.0M SPAN)
PLAN AND ELEVATION**

SIZE :

44

LOCATION:

DRAWING NO : GMRC/21618/DDG/TD/MD/STR/0246

SHEET NO. 1 OF 2

SCALE: AS SHOWN

REV NO.
DATE:

OF CONTRACT A

IT IS CERTIFIED THAT DETAILED DESIGN PREPARED IS COMPLIED WITH THE TERM AND CONDITION OF CONTRACT AND OUR PROVISIONS. DDC OWNS FULL RESPONSIBILITY FOR DESIGN ADEQUACY AND MEETING FUNCTIONAL, PERFORMANCE AND OPERATIONAL REQUIREMENT INCLUDING CONSIDERATION FOR INTERFACE REQUIREMENT OF OTHER CONCERNED DESIGNER/CONTRACTOR AND COMPLIANCE TO STANDARDS, NORMS, SAFETY AND STATUTORY RULES & REGULATIONS.

CHECKED BY INTERFACE ENGS.	DESIGNED BY	CHECKED BY	APPROVED BY	ISSUED BY
----------------------------	-------------	------------	-------------	-----------



REVISED

This Drawings/Design are property of GMRC. The Drawings/Design cannot be issued by any other person, firm, authority or used by consultant for any other purpose/project without prior written permission of GMRC. The consultant shall indemnify GMRC against all claims arisen due to infringement of any right protected by design, copyright or other intellectual property rights.

ISSUED FOR			
CONCEPT DRAWING	☐	TENDER DRAWING	☒
PRELIMINARY DRAWING	☐	DETAIL DRAWING	☐
FINAL DESIGN DRAWING	☐		☐
REFERENCE DESIGN DOCUMENT :			

ARCHITECTURE DRAWINGS

GENERAL NOTES:-	
------------------------	--

- GENERAL NOTES TO CONTRACTORS:**
1. ALL DIMENSIONS ARE IN MILLIMETERS & LEVELS ARE IN METERS UNLESS MENTIONED OTHERWISE.
 2. ALL DIMENSIONS ARE TO BE READ AND NOT TO BE MEASURED.
 3. THE CONTRACTOR MUST BE READ IN CONJUNCTION WITH ALL RELEVANT ARCHITECTURAL, STRUCTURAL, PLUMBING, FIRE FIGHTING, ELECTRICAL AND TRAFFIC MANAGEMENT DRAWINGS.
 4. ANY DISCREPANCIES MUST BE BROUGHT UP TO THE NOTICE OF THE CONSULTANT

EMPLOYER:

GUJARAT METRO RAIL CORPORATION (GMRC)
LIMITED BLOCK-1, FIRST FLOOR, KARMYOGI
BHAVAN, BEHIND NIRMAN BHAVAN, SECTOR-10
GANDHINAGAR - 382010
INDIA

	DETAIL DESIGN CONSULTANT (DDC)
--	--------------------------------

CONTRACT ID

DRAWING NAME/TITLE :
GENERAL ARRANGEMENT - BOX GIRDER (25.0M SPAN)
PLAN AND ELEVATION

SIZE : A1


LOCATION:

DRAWING NO : GMRC/21618/DDC/TD/VID/STR/0247


SHEET NO. 2 OF 2
REV NO.
DATE :

IT IS CERTIFIED THAT DETAILED DESIGN PREPARED IS COMPLIED WITH THE TERM AND CONDITION OF CONTRACT AND DER PROVISIONS. DESIGN FULL RESPONSIBILITY FOR DESIGN ADEQUACY AND MEETING FUNCTIONAL, PERFORMANCE AND OPERATIONAL REQUIREMENT INCLUDING CONSIDERATION FOR INTERFACE REQUIREMENT OF OTHER CONCERNED DESIGNER/CONTRACTOR AND COMPLIANCE TO STANDARDS, NORMS, SAFETY AND STATUTORY RULES & REGULATIONS.

CHECKED BY INTERFACE ENGG.	DESIGNED BY	CHECKED BY	APPROVED BY	ISSUED BY
----------------------------	-------------	------------	-------------	-----------

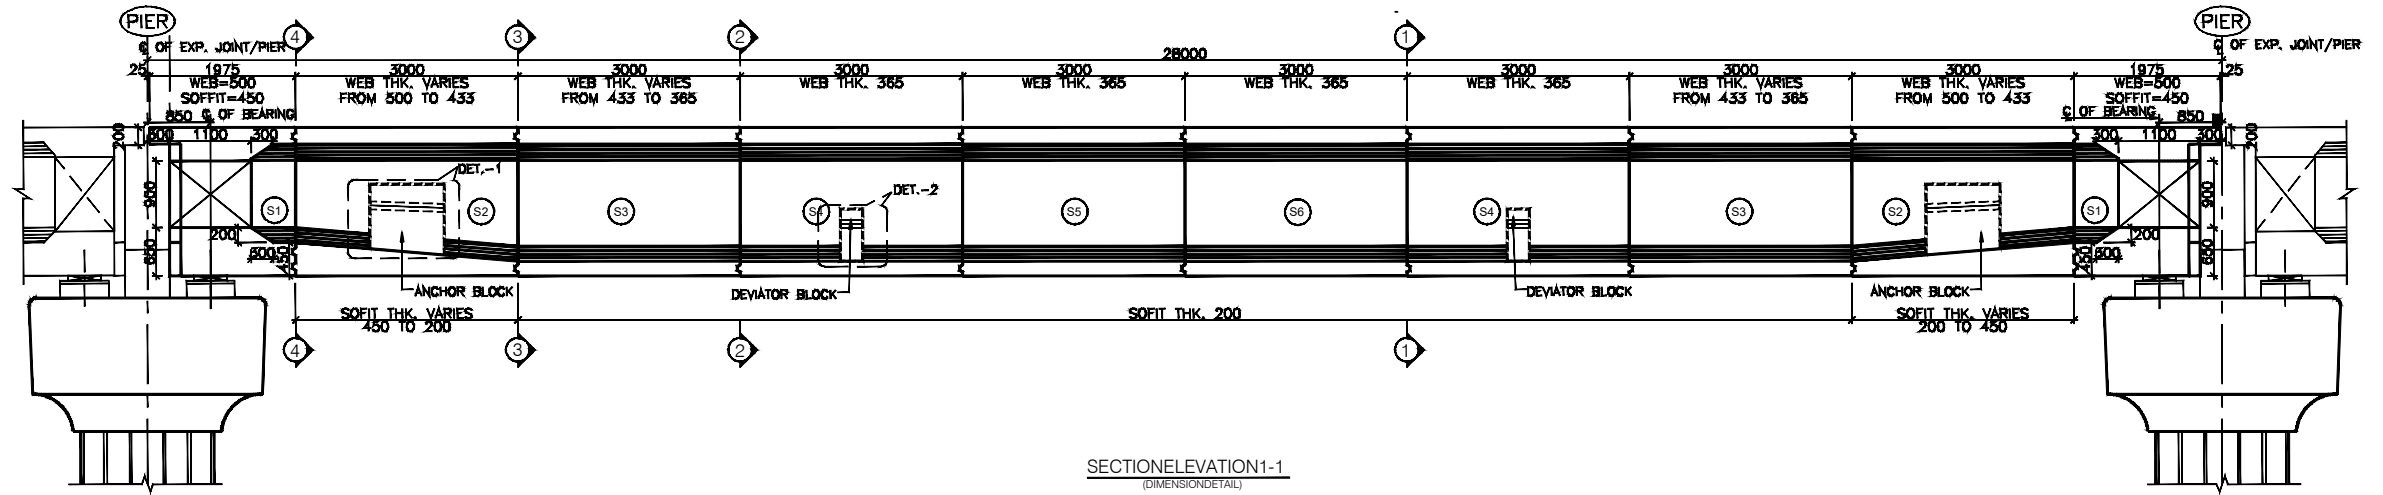

SECTION ELEVATION 1-1
(DIMENSIONAL DETAIL)
SCALE 1:50

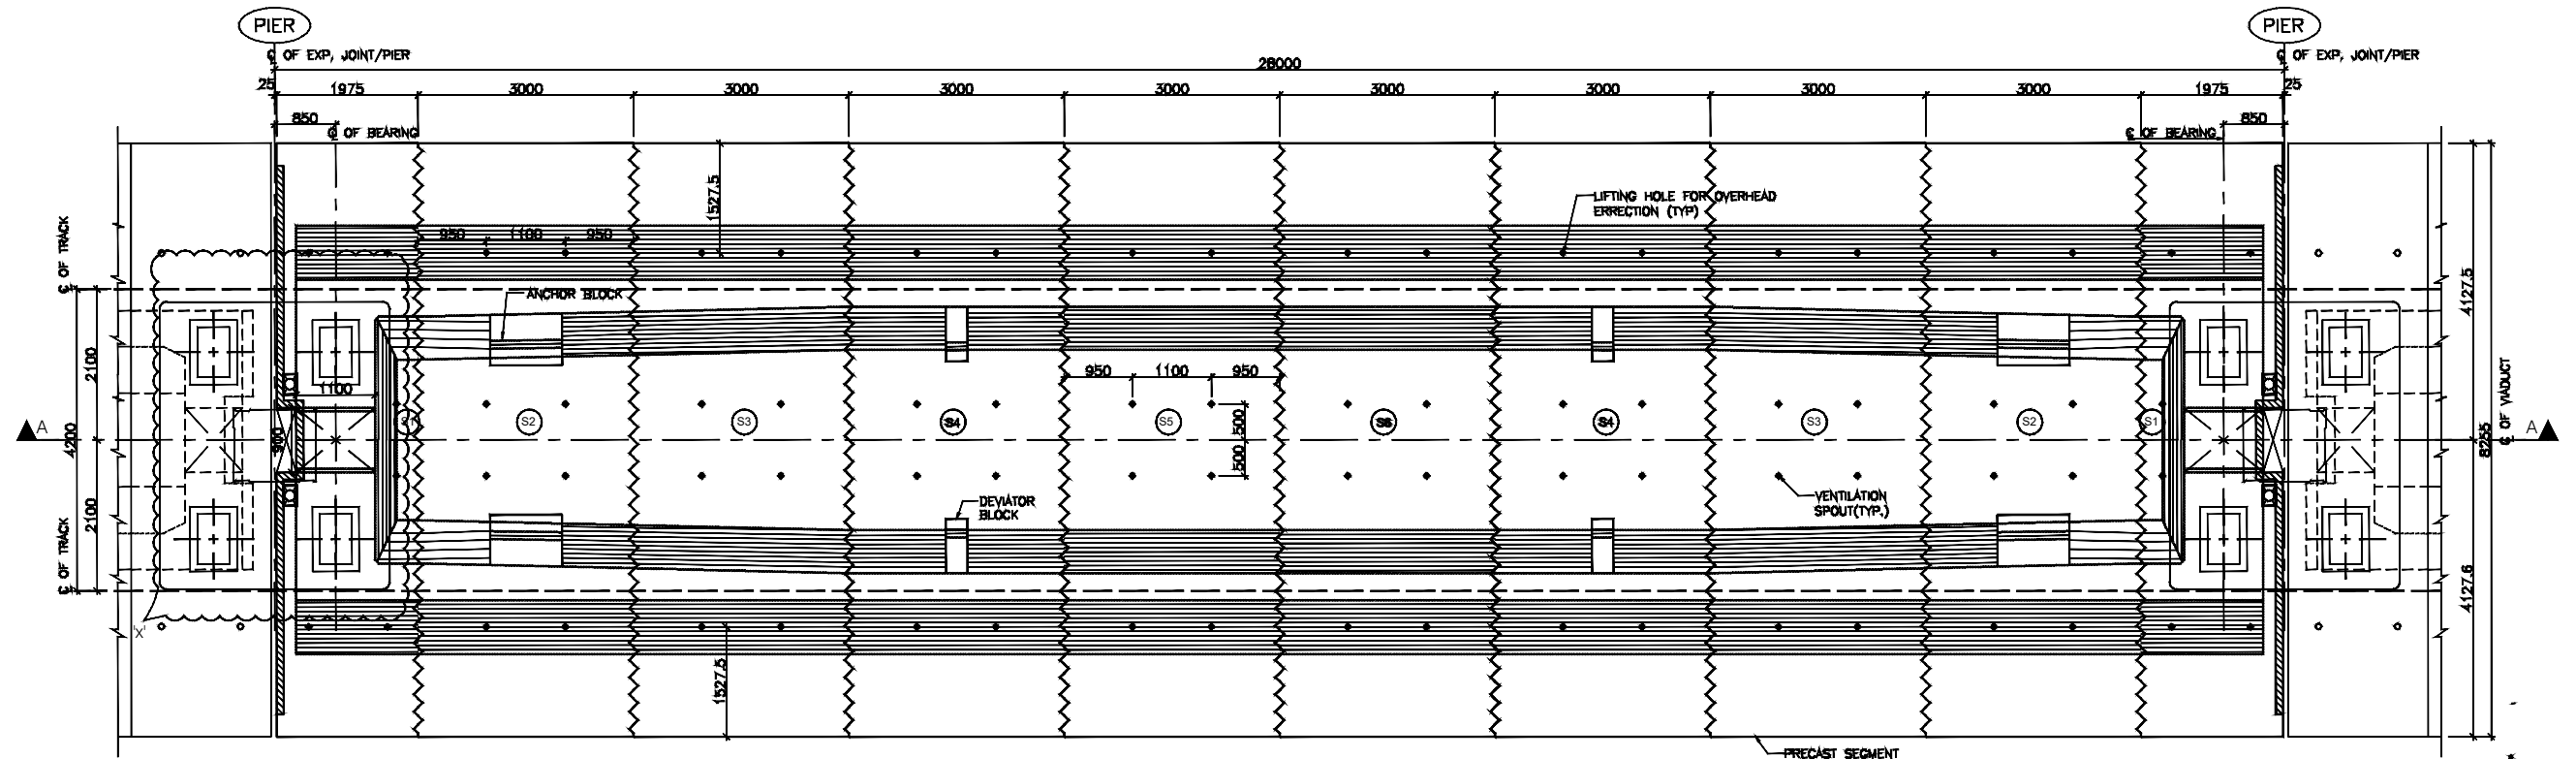

GENERAL ARRANGEMENT OF PRECAST SEGMENTS AT
DECK LEVEL

NOTE:
TENDER DRAWINGS ARE INDICATIVE ONLY & ARE SUBJECT TO
MODIFICATION AS PER SITE CONDITION & SYSTEM WIDE REQUIREMENTS.

REVISED

TENDER DRAWING

This Drawings/Design are property of GMRC. The Drawings/Design cannot be issued by any other person, firm, authority or used by consultant for any other purpose/project without prior written permission of GMRC. The consultant shall indemnify GMRC against all claims arisen due to infringement of any right protected by design, copyright or other intellectual property rights.

ISSUED FOR	
CONCEPT DRAWING	☐
PRELIMINARY DRAWING	☐
FINAL DESIGN DRAWING	☐
TENDER DRAWING	☒
DETAIL DRAWING(DOC)	☐

REFERENCE DESIGN DOCUMENT :

ARCHITECTURE DRAWINGS

GENERAL NOTES :-

1. ALL DIMENSIONS ARE IN MILLIMETERS & LEVELS ARE IN METERS UNLESS MENTIONED OTHERWISE.
2. ALL DIMENSIONS ARE TO BE READ AND NOT TO BE MEASURED.
3. THIS DRAWING MUST BE READ IN CONJUNCTION WITH ALL RELEVANT ARCHITECTURAL, STRUCTURAL, PLUMBING, FIRE FIGHTING, ELECTRICAL AND TRAFFIC MANAGEMENT DRAWINGS.
4. ANY DISCREPANCIES MUST BE BROUGHT UP TO THE NOTICE OF THE CONSULTANT

EMPLOYER :

GUJARAT METRO RAIL CORPORATION (GMRC)
LIMITED BLOCK-1, FIRST FLOOR, KARMA YOGI
BHAVAN, BEHIND NIRMAN BHAVAN, SECTOR-10A,
SANDHINAGAR - 382010
INDIA

DETAIL DESIGN CONSULTANT (DDC)

DDC (S&M)	DDC (T&C)	DDC (L&S Consultant)	DDC (S&P)	DDC (MANAGER S&P)	DDC (MANAGER DESIGN)	DDC (MANAGER ARCH)	DDC (MANAGER CONSTR)
DDC (S&M)	DDC (T&C)	DDC (L&S Consultant)	DDC (S&P)	DDC (MANAGER S&P)	DDC (MANAGER DESIGN)	DDC (MANAGER ARCH)	DDC (MANAGER CONSTR)

Sign:

CONTRACT ID

DRAWING NAME/TITLE :
GENERAL ARRANGEMENT - BOX GIRDER (28.0M SPAN)
PLAN AND ELEVATION

SIZE :

A1

LOCATION:

DRAWING NO : GMRC/21618/DDC/TD/MD/STR/0248

SHEET NO. 1 OF 2


REV NO.

SCALE : AS SHOWN


DATE :

IT IS CERTIFIED THAT DETAILED DESIGN PREPARED IS COMPLIED WITH THE TERM AND CONDITION OF CONTRACT AND DMR PROVISIONS. DESIGNER FULL RESPONSIBILITY FOR DESIGN ACCURACY AND MEETING FUNCTIONAL, PERFORMANCE AND OPERATIONAL REQUIREMENT INCLUDING CONSIDERATION FOR INTERFACE REALIGNMENT OF OTHER EXISTING DESIGNER CONTRACTOR AND COMPLIANCE TO STANDARD, NORMS, SAFETY AND STATUTORY RULES & REGULATIONS.

CHECKED BY INTERFACE ENGG. DESIGNED BY CHECKED BY APPROVED BY ISSUED BY

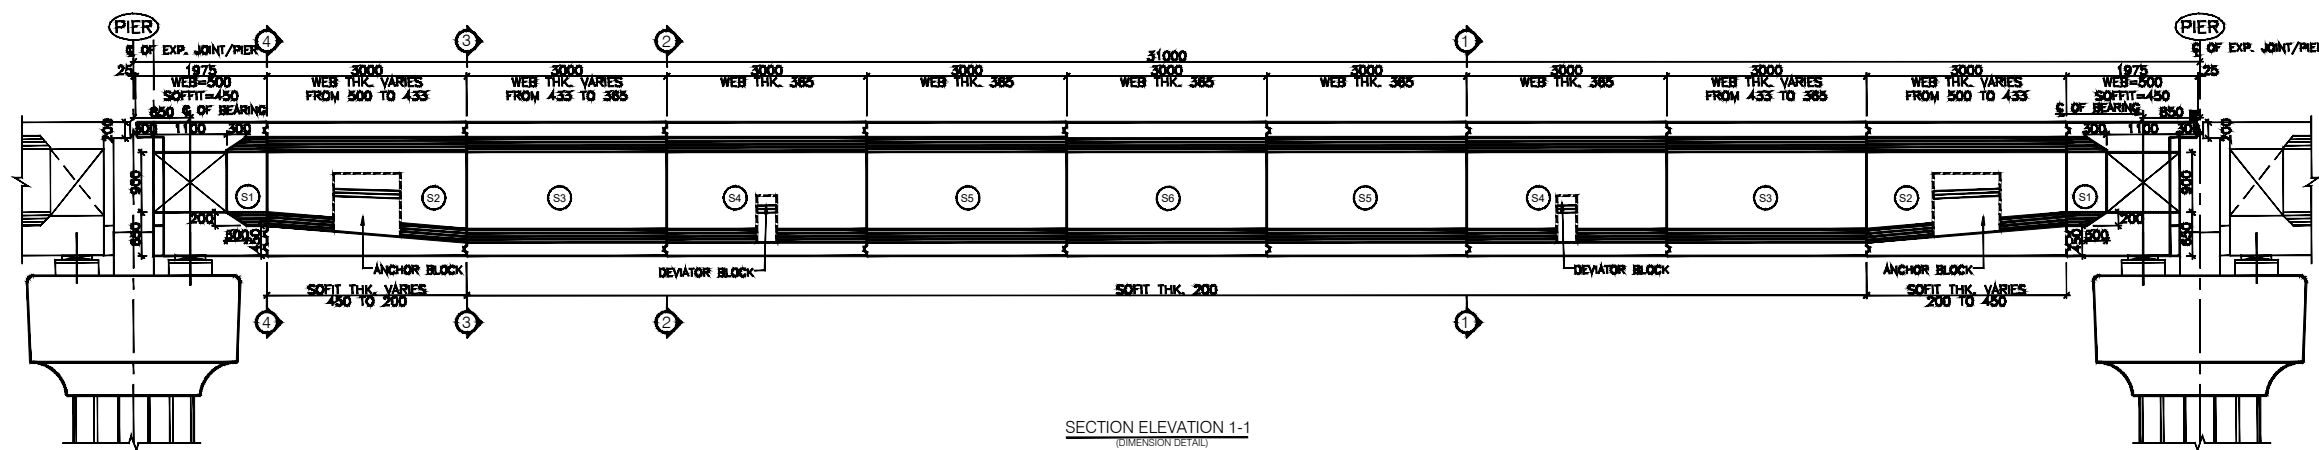

SECTION ELEVATION 1-1
(DIMENSION DETAIL)
SCALE: 1:50

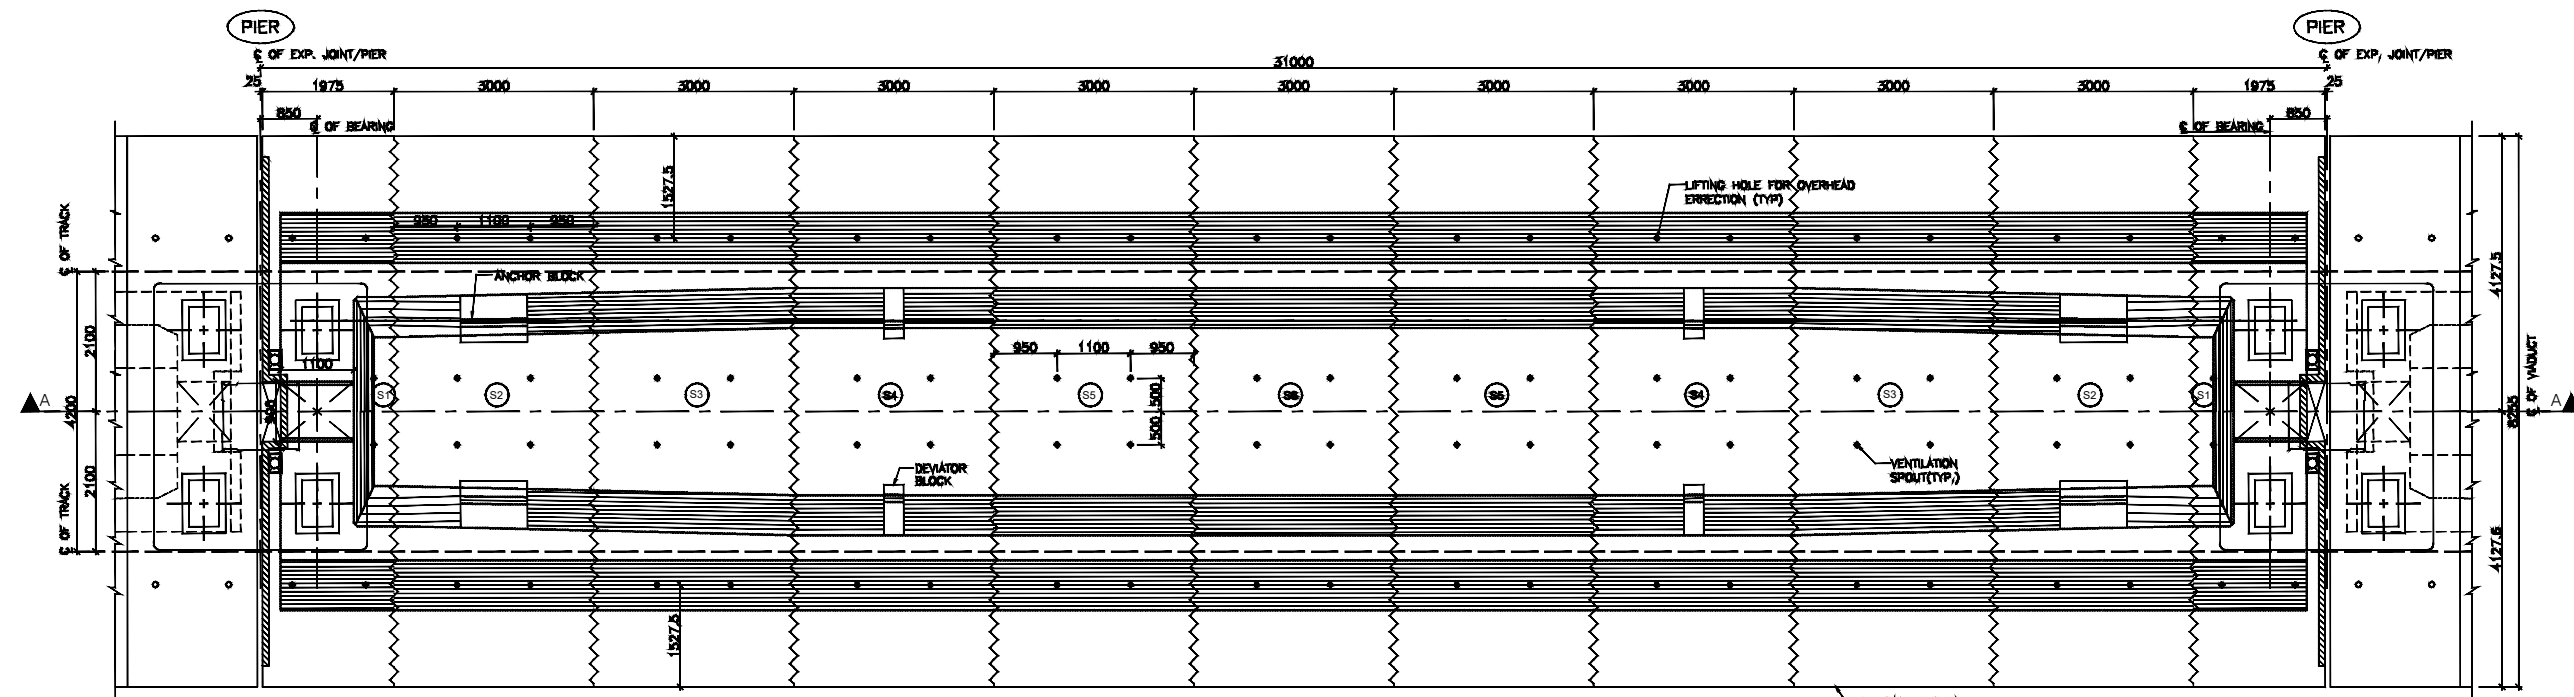

GENERAL ARRANGEMENT OF PRECAST SEGMENTS AT
DECK LEVEL
(DIMENSION DETAIL)
SCALE: 1:50

NOTE:
TENDER DRAWINGS ARE INDICATIVE ONLY & ARE SUBJECT TO
MODIFICATION AS PER SITE CONDITION & SYSTEM WIDE REQUIREMENTS.

REVISED

TENDER DRAWING

This Drawings/Design are property of GMRC. The Drawings/Design cannot be issued by any other person, firm, authority or used by consultant for any other purpose/project without prior written permission of GMRC. The consultant shall indemnify GMRC against all claims arisen due to infringement of any right protected by design, copyright or other intellectual property rights.

ISSUED FOR

CONCEPT DRAWING	☐	TENDER DRAWING	☒
PRELIMINARY DRAWING	☐	DETAIL DRAWING(DOC)	☐
FINAL DESIGN DRAWING	☐		

REFERENCE DESIGN DOCUMENT :

ARCHITECTURE DRAWINGS

GENERAL NOTES:-

1. ALL DIMENSIONS ARE IN MILLIMETERS & LEVELS ARE IN METERS UNLESS MENTIONED OTHERWISE.
2. ALL DIMENSIONS ARE TO BE READ AND NOT TO BE MEASURED.
3. THIS DRAWING MUST BE READ IN CONJUNCTION WITH ALL RELEVANT ARCHITECTURAL, STRUCTURAL, PLUMBING, FIRE FIGHTING, ELECTRICAL AND TRAFFIC MANAGEMENT DRAWINGS.
4. ANY DISCREPANCIES MUST BE BROUGHT UP TO THE NOTICE OF THE CONSULTANT

EMPLOYER:

GUJARAT METRO RAIL CORPORATION (GMRC)
LIMITED BLOCK-1, FIRST FLOOR, KARMAYOGI
BHAVAN, BEHIND NIRMAL BHAVAN, SECTOR-10A
SANDHINAGAR - 382010
INDIA

DESIGNED	CHECKED	DESIGNED	CHECKED	DESIGNED	CHECKED	DESIGNED	CHECKED
DRM	DRM	DRM	DRM	DRM	DRM	DRM	DRM
(SMB)	(Juboon)	(SMB)	(Juboon)	(SMB)	(Juboon)	(SMB)	(Juboon)

Sign: _____

DETAIL DESIGN CONSULTANT (DDC)

CONTRACT ID:

DRAWING NAME/TITLE :
GENERAL ARRANGEMENT - BOX GIRDER (31.0M SPAN)
PLAN AND ELEVATION


LOCATION:

DRAWING NO : GMRC/2/18/DCG/DM/ID/STR/0250

SCALE : AS SHOWN

IT IS CERTIFIED THAT DETAILED DESIGN PREPARED IS COMPLIED WITH THE TERM AND CONDITION OF CONTRACT AND DDC PROVIDES DOOR TO DOOR FULL RESPONSIBILITY FOR DESIGN ADEQUACY AND MEETING FUNCTIONAL, PERFORMANCE AND OPERATIONAL REQUIREMENT INCLUDING CONSIDERATION FOR INTERFACE REQUIREMENT OF OTHER ENGINEERED DESIGN/CONTRACTOR AND COMPLIANCE TO STANDARDS, NORMS, SAFETY AND STATUTORY RULES & REGULATIONS.

CHECKED BY	DESIGNED BY	CHECKED BY	APPROVED BY	ISSUED BY

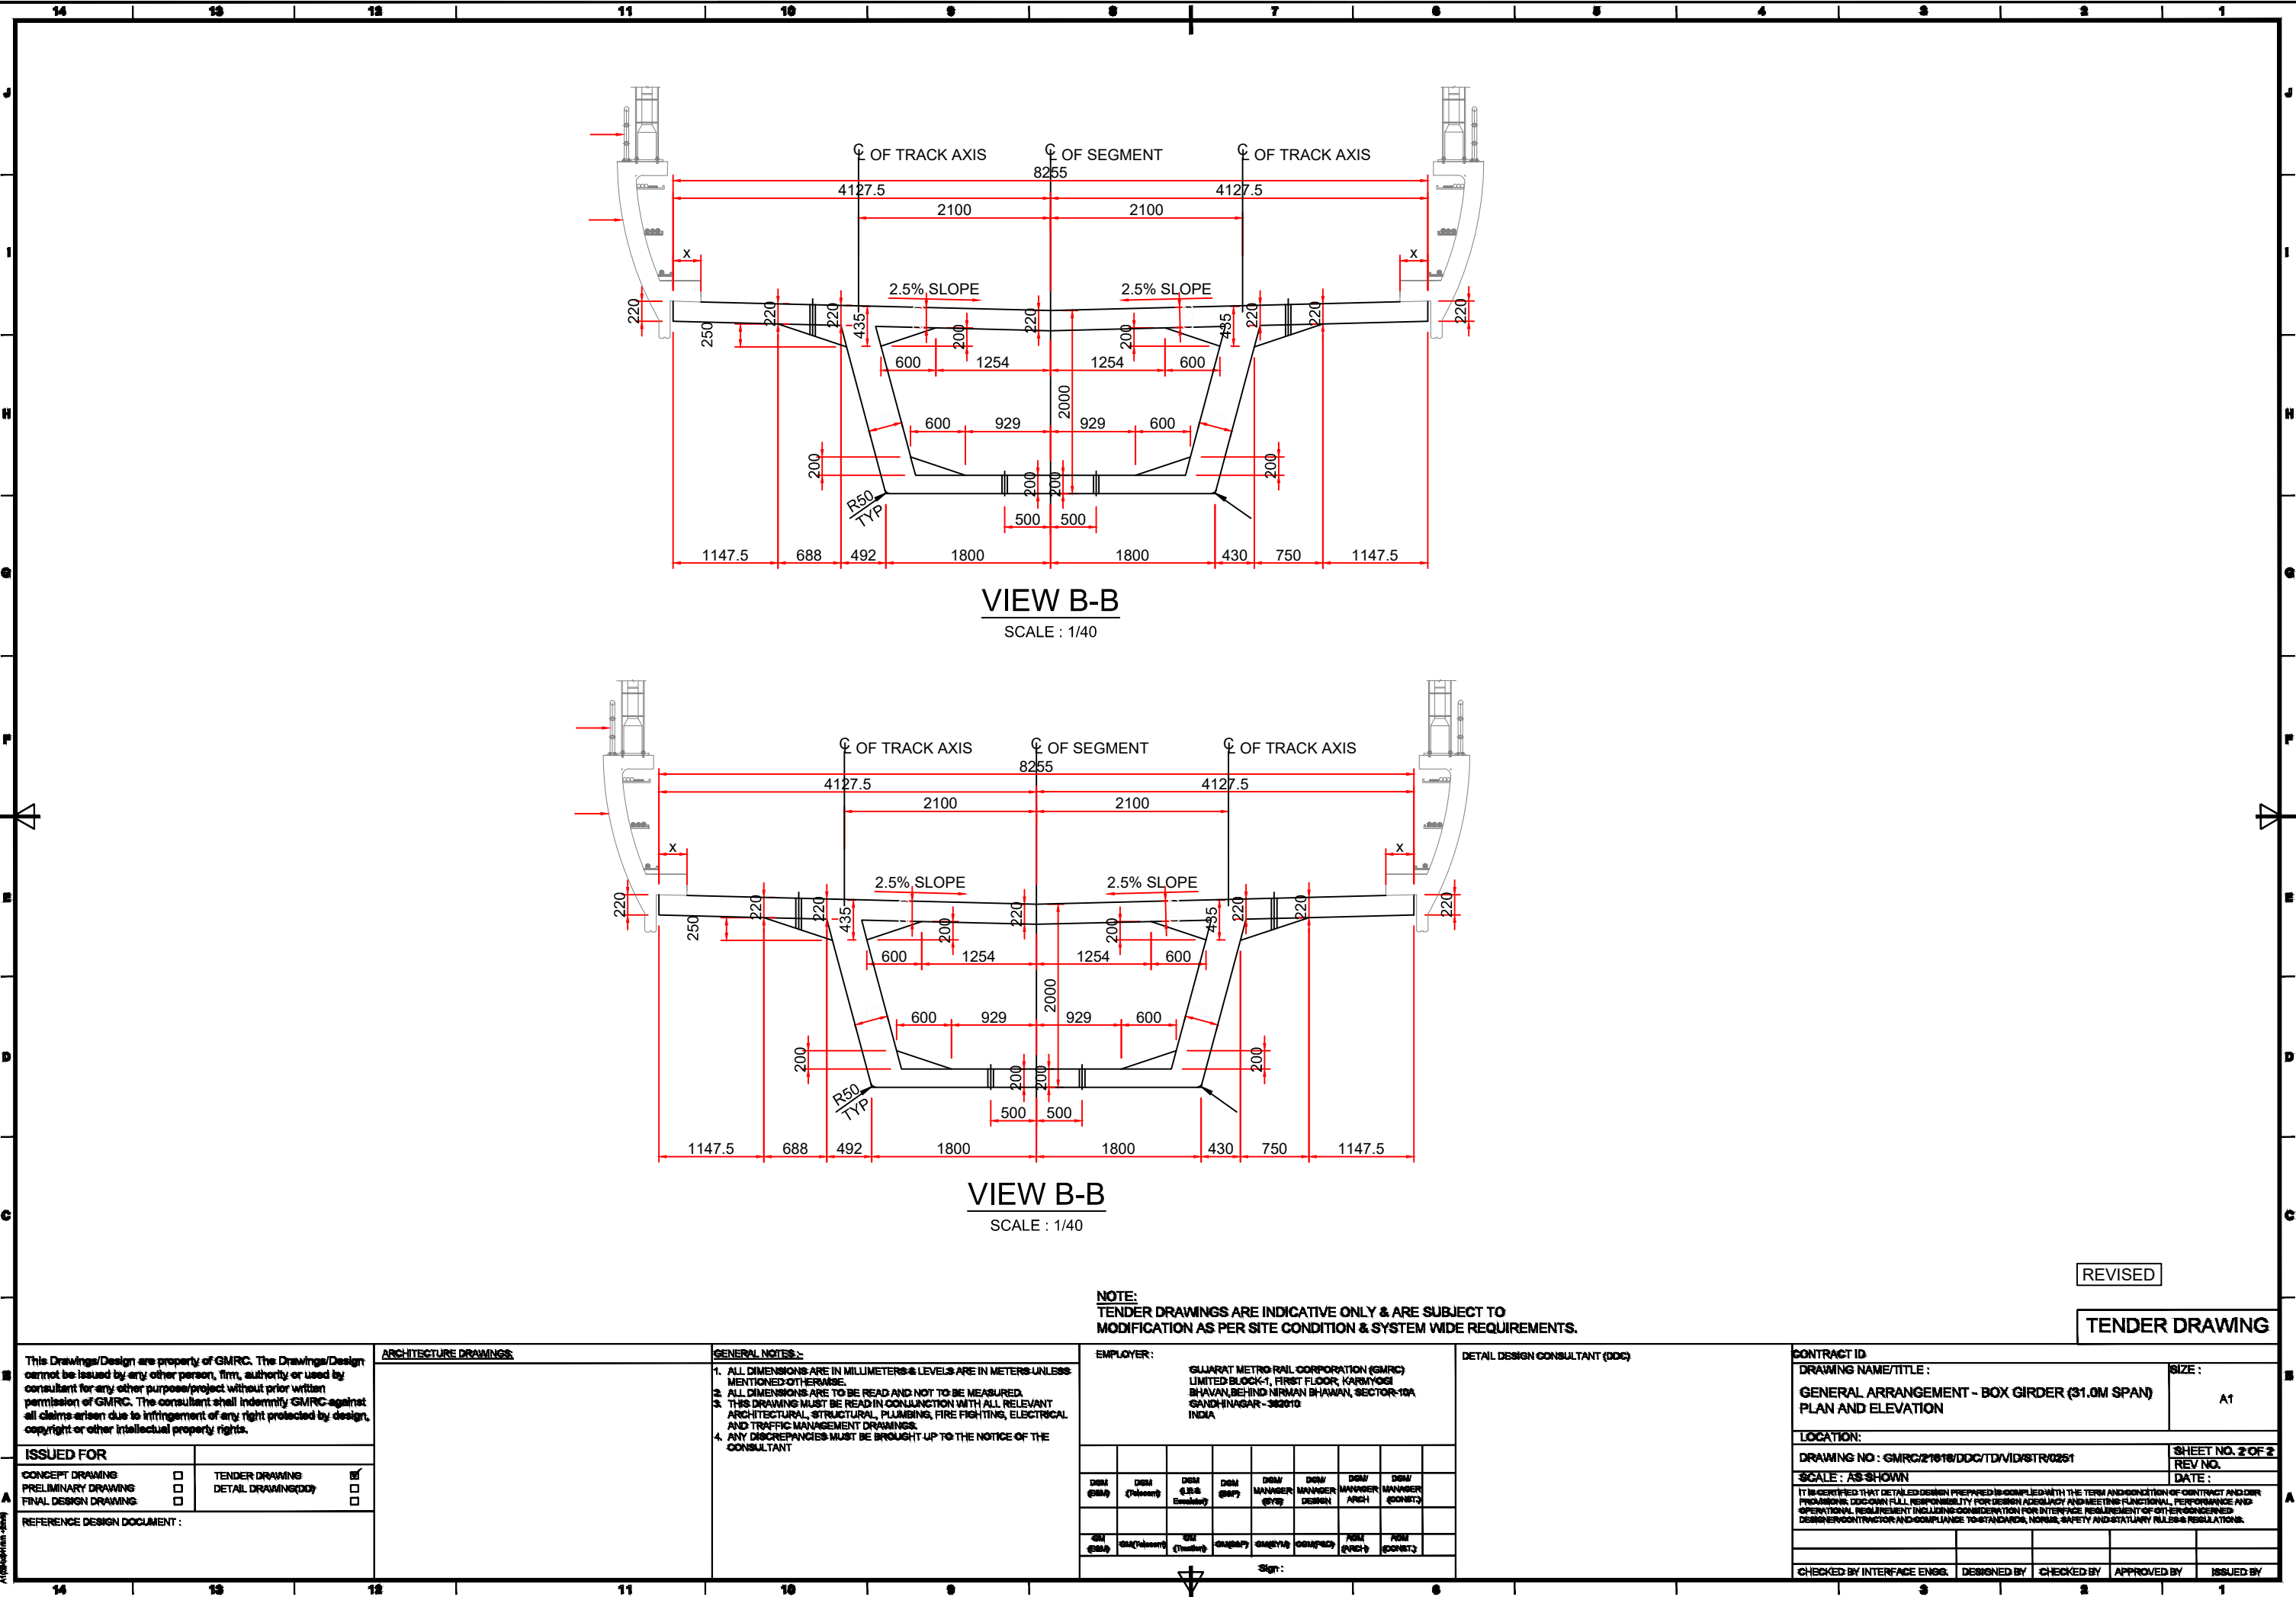

VIEW B-B
SCALE : 1/40

VIEW B-B
SCALE : 1/40

NOTE:
TENDER DRAWINGS ARE INDICATIVE ONLY & ARE SUBJECT TO
MODIFICATION AS PER SITE CONDITION & SYSTEM WIDE REQUIREMENTS.

REVISED

TENDER DRAWING

This Drawings/Design are property of GMRC. The Drawings/Design cannot be issued by any other person, firm, authority or used by consultant for any other purpose/project without prior written permission of GMRC. The consultant shall indemnify GMRC against all claims arisen due to infringement of any right protected by design, copyright or other intellectual property rights.

ISSUED FOR	
CONCEPT DRAWING	☐
PRELIMINARY DRAWING	☐
FINAL DESIGN DRAWING	☐

TENDER DRAWING	☒
DETAIL DRAWING(DO)	☐

REFERENCE DESIGN DOCUMENT :

ARCHITECTURE DRAWINGS

GENERAL NOTES :-

1. ALL DIMENSIONS ARE IN MILLIMETERS & LEVELS ARE IN METERS UNLESS MENTIONED OTHERWISE.
2. ALL DIMENSIONS ARE TO BE READ AND NOT TO BE MEASURED.
3. THIS DRAWING MUST BE READ IN CONJUNCTION WITH ALL RELEVANT ARCHITECTURAL, STRUCTURAL, PLUMBING, FIRE FIGHTING, ELECTRICAL AND TRAFFIC MANAGEMENT DRAWINGS.
4. ANY DISCREPANCIES MUST BE BROUGHT UP TO THE NOTICE OF THE CONSULTANT

EMPLOYER :

GUJARAT METRO RAIL CORPORATION (GMRC)
LIMITED BLOCK-1, FIRST FLOOR, KARMA YOGI
BHAVAN, BEHIND NIRMAN BHAVAN, SECTOR-10A
GANDHINAGAR - 382010
INDIA

DETAIL DESIGN CONSULTANT (DDC)

DDC (S&M)	DDC (T&M)	DDC (E&S)	DDC (S&P)	DDC (M&M)	DDC (M&M)	DDC (M&M)	DDC (M&M)	DDC (M&M)
DDC (S&M)	DDC (T&M)	DDC (E&S)	DDC (S&P)	DDC (M&M)	DDC (M&M)	DDC (M&M)	DDC (M&M)	DDC (M&M)
DDC (S&M)	DDC (T&M)	DDC (E&S)	DDC (S&P)	DDC (M&M)	DDC (M&M)	DDC (M&M)	DDC (M&M)	DDC (M&M)
DDC (S&M)	DDC (T&M)	DDC (E&S)	DDC (S&P)	DDC (M&M)	DDC (M&M)	DDC (M&M)	DDC (M&M)	DDC (M&M)

Sign:

CONTRACT ID

DRAWING NAME/TITLE :
GENERAL ARRANGEMENT - BOX GIRDER (31.0M SPAN)
PLAN AND ELEVATION

SIZE :
A1

LOCATION:

DRAWING NO : GMRC/21018/DDC/TD/VID/STR/0251




SHEET NO. 2 OF 2
REV NO.

SCALE : AS SHOWN

DATE :

IT IS CERTIFIED THAT DETAILED DESIGN PREPARED IS COMPLIED WITH THE TERM AND CONDITION OF CONTRACT AND DDC
PROVISIONS. DDC SHALL BE FULL RESPONSIBILITY FOR DESIGN ADEQUACY AND MEETING FUNCTIONAL, PERFORMANCE AND
OPERATIONAL REQUIREMENT INCLUDING CONSIDERATION FOR INTERFACE, RESILIENCE OF OTHERS, OVERSEEN
DESIGNER/CONTRACTOR AND COMPLIANCE TO STANDARD, NORMS, SAFETY AND STATUTORY RULES & REGULATIONS.

CHECKED BY INTERFACE ENGG. DESIGNED BY CHECKED BY APPROVED BY ISSUED BY

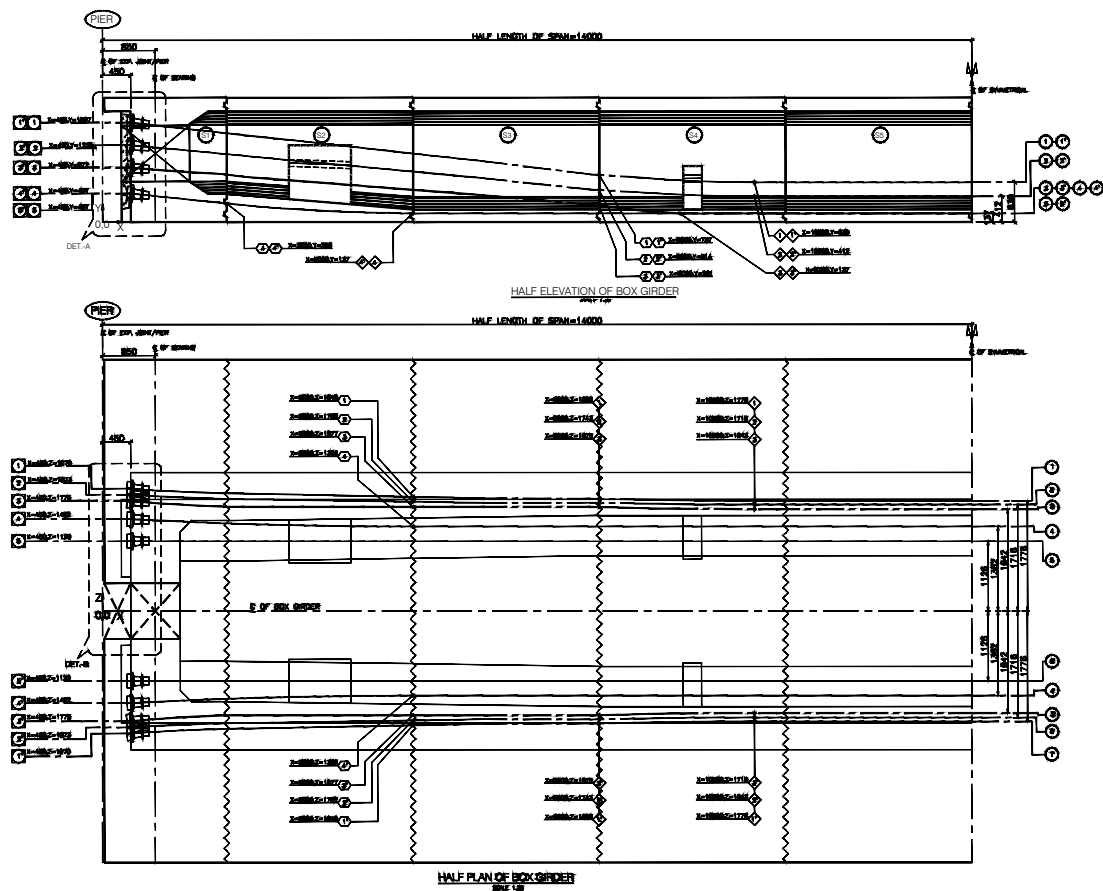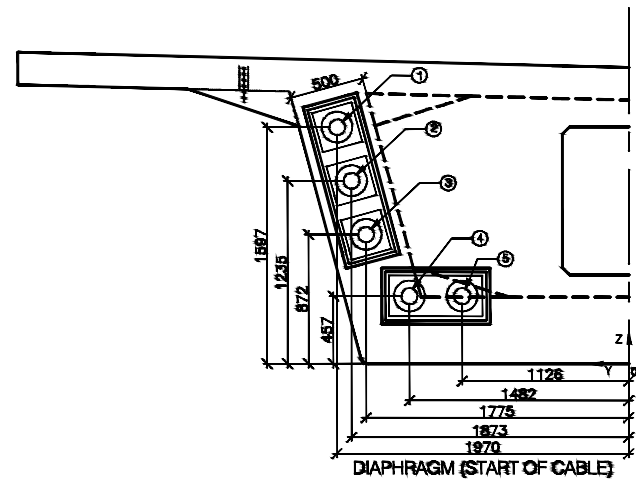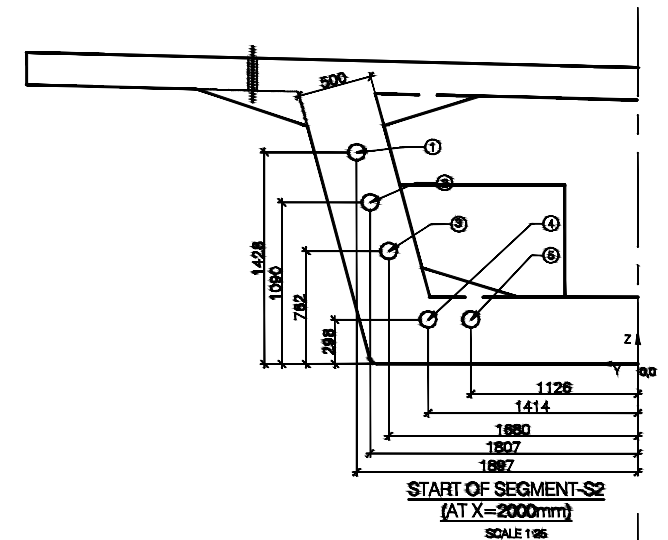

PRE-STRESS PARTICULARS OF 28.00M BOX GIRDER									
CABLE NO.	NO OF STRANDS	TYPE OF CABLE	JACKING FORCE (KN) (0.75 UTS) (KN)	CABLE LENGTH* (M)	THEORETICAL ELONGATION AT STRESSING END* (MM)	EXIT ANGLES (DEGREE)		STRESSING	STRESSING SEQUENCE
						HORIZONTAL	VERTICAL		
1 & 1'	19	19-T15	3711	27.106	182.490	4.086°	6.196°	One End	1st Stage
2 & 2'	19	19-T15	3711	27.104	182.890	3.987°	5.386°	One End	
3 & 3'	19	19-T15	3711	27.107	174.840	5.386°	4.411°	One End	
4 & 4'	19	19-T15	3711	27.100	183.930	2.944°	5.673°	One End	
5 & 5'	NOT USED								

REVISED

NOTE:
TENDER DRAWINGS ARE INDICATIVE ONLY & ARE SUBJECT TO
MODIFICATION AS PER SITE CONDITION & SYSTEM WIDE REQUIREMENTS.

TENDER DRAWING

This Drawings/Design are property of GMRC. The Drawings/Design cannot be issued by any other person, firm, authority or used by consultant for any other purpose/project without prior written permission of GMRC. The consultant shall indemnify GMRC against all claims arisen due to infringement of any right protected by design, copyright or other intellectual property rights.

ISSUED FOR	
CONCEPT DRAWING	☐
PRELIMINARY DRAWING	☐
FINAL DESIGN DRAWING	☐
TENDER DRAWING	☒
DETAIL DRAWING(DO)	☐

REFERENCE DESIGN DOCUMENT :

ARCHITECTURE DRAWINGS

GENERAL NOTES:-

1. ALL DIMENSIONS ARE IN MILLIMETERS & LEVELS ARE IN METERS UNLESS MENTIONED OTHERWISE.
2. ALL DIMENSIONS ARE TO BE READ AND NOT TO BE MEASURED.
3. THIS DRAWING MUST BE READ IN CONJUNCTION WITH ALL RELEVANT ARCHITECTURAL, STRUCTURAL, PLUMBING, FIRE FIGHTING, ELECTRICAL AND TRAFFIC MANAGEMENT DRAWINGS.
4. ANY DISCREPANCIES MUST BE BROUGHT UP TO THE NOTICE OF THE CONSULTANT

EMPLOYER:



GUJARAT METRO RAIL CORPORATION (GMRC)
LIMITED BLOCK-1, FIRST FLOOR, KARMA YOGI
BHAVAN, BEHIND NIRMAN BHAVAN, SECTOR-10A
SANDHINAGAR - 382010
INDIA

DETAIL DESIGN CONSULTANT (DDC)

DDC (S&M)	DDC (T&E)	DDC (L&S)	DDC (S&P)	DDC (M&M)	DDC (M&M)	DDC (M&M)	DDC (M&M)	DDC (M&M)
DDC (S&M)	DDC (T&E)	DDC (L&S)	DDC (S&P)	DDC (M&M)	DDC (M&M)	DDC (M&M)	DDC (M&M)	DDC (M&M)

Sign:

CONTRACT ID

DRAWING NAME/TITLE :
PRESTRESSING DETAILS - BOX GIRDER (28.0M SPAN)
PLAN, ELEVATION & CROSS SECTIONS

SIZE :
A1

LOCATION:

DRAWING NO : GMRC/21018/DDC/TD/VID/STR/0252


SHEET NO. 1 OF 1
REV NO.


SCALE : AS SHOWN

DATE :


IT IS CERTIFIED THAT DETAILED DESIGN PREPARED IS COMPLIED WITH THE TERM AND CONDITION OF CONTRACT AND DDC PREPARED HAS GIVEN FULL RESPONSIBILITY FOR DESIGN ADEQUACY AND MEETING FUNCTIONAL, PERFORMANCE AND OPERATIONAL REQUIREMENT INCLUDING CONSIDERATION FOR INTERFACE REQUIREMENT OF OTHER ENGINEERED DESIGN/CONTRACTOR AND COMPLIANCE TO STANDARD, NORMS, SAFETY AND STATUTORY RULES & REGULATIONS.


CHECKED BY INTERFACE ENGG. DESIGNED BY CHECKED BY APPROVED BY ISSUED BY

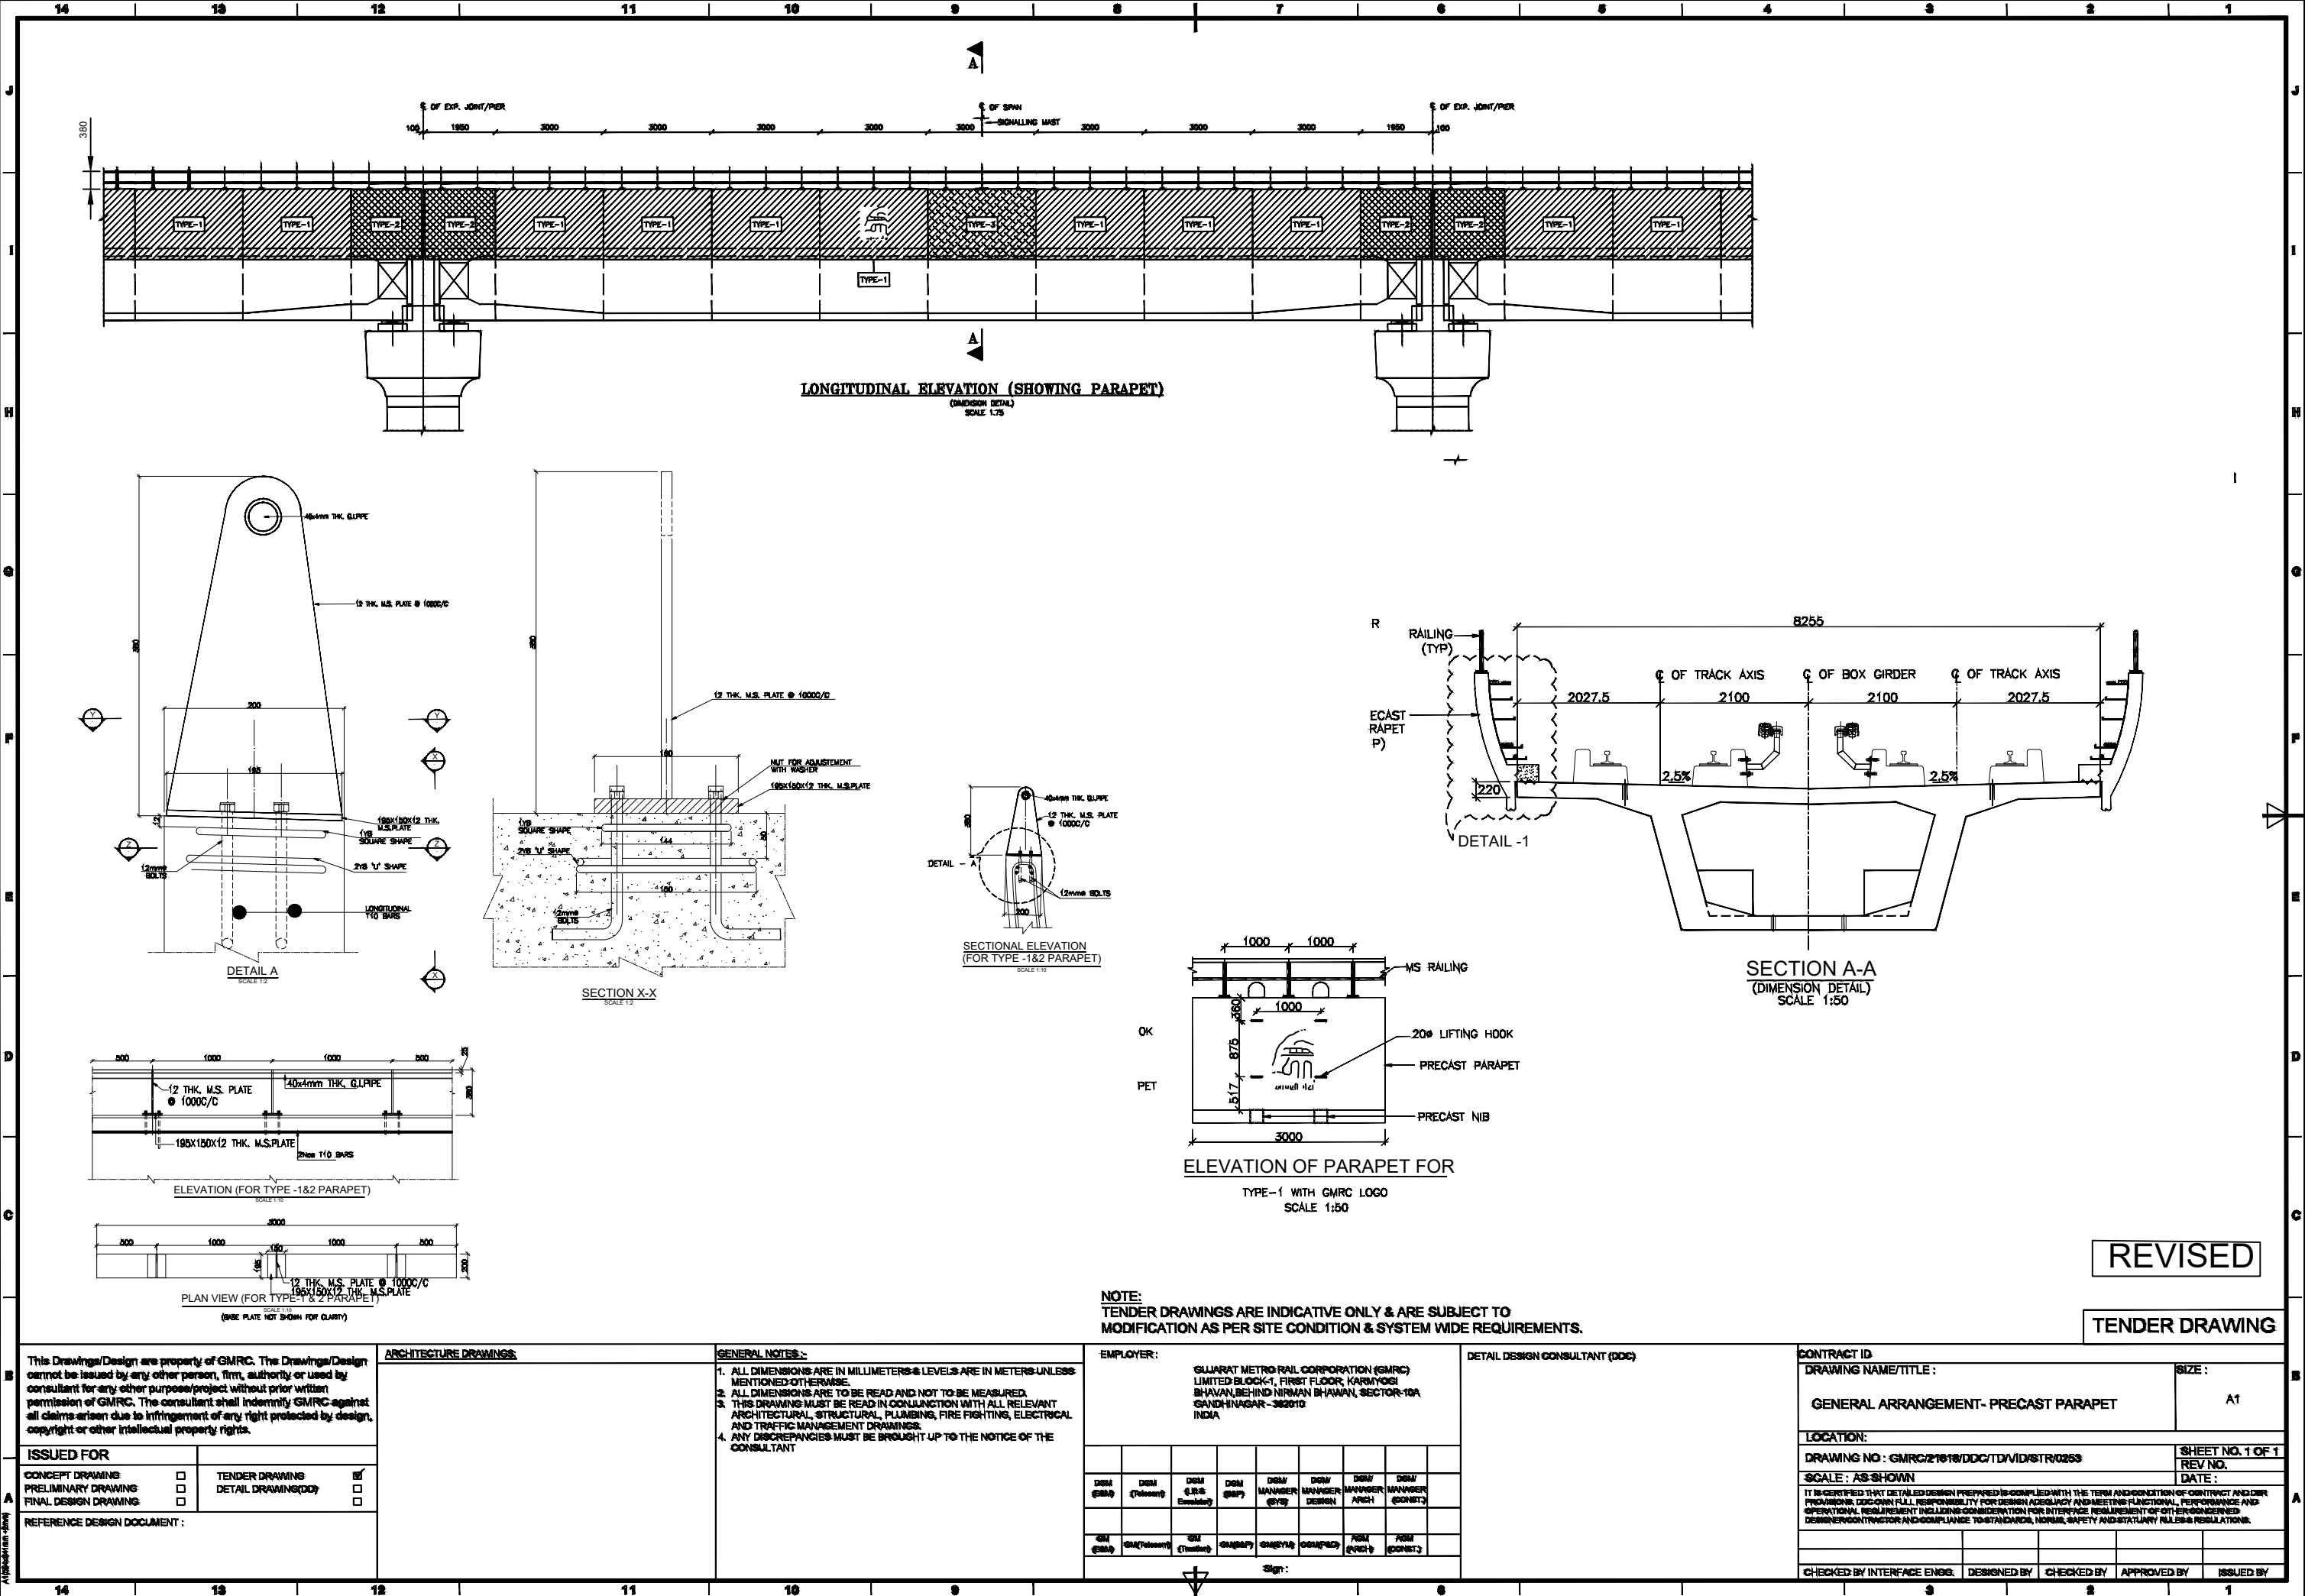

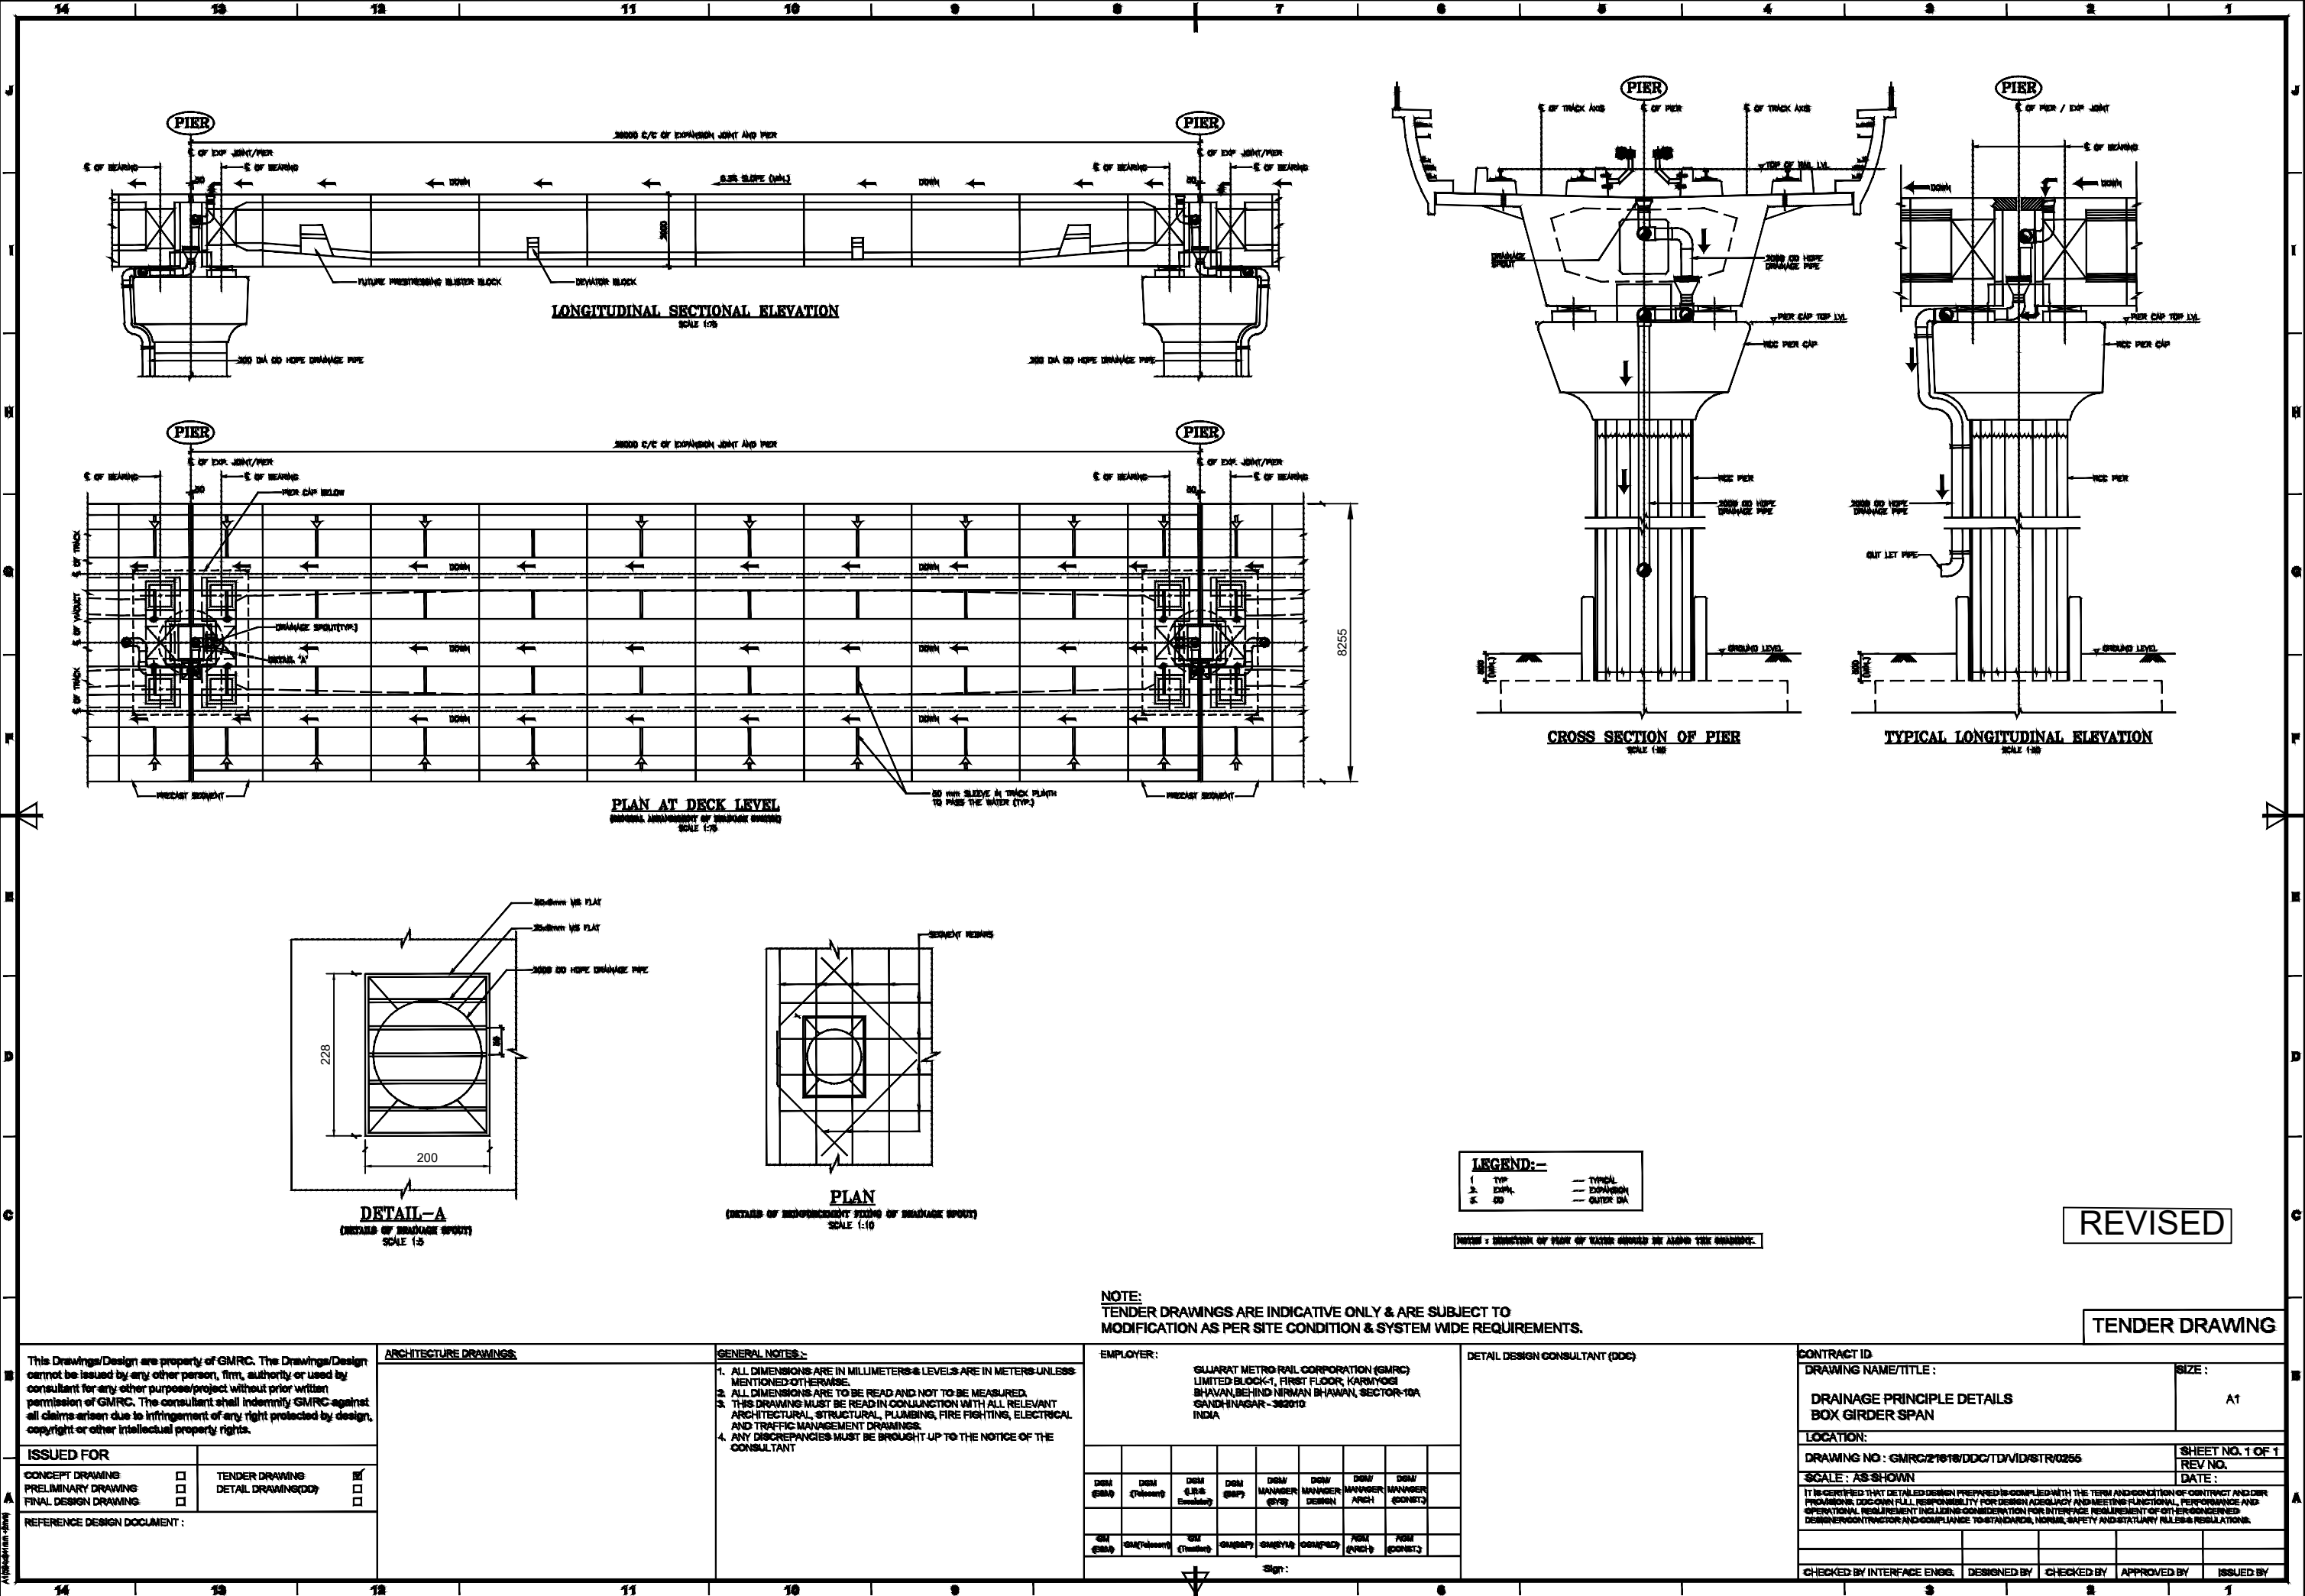


As per contract - 2018

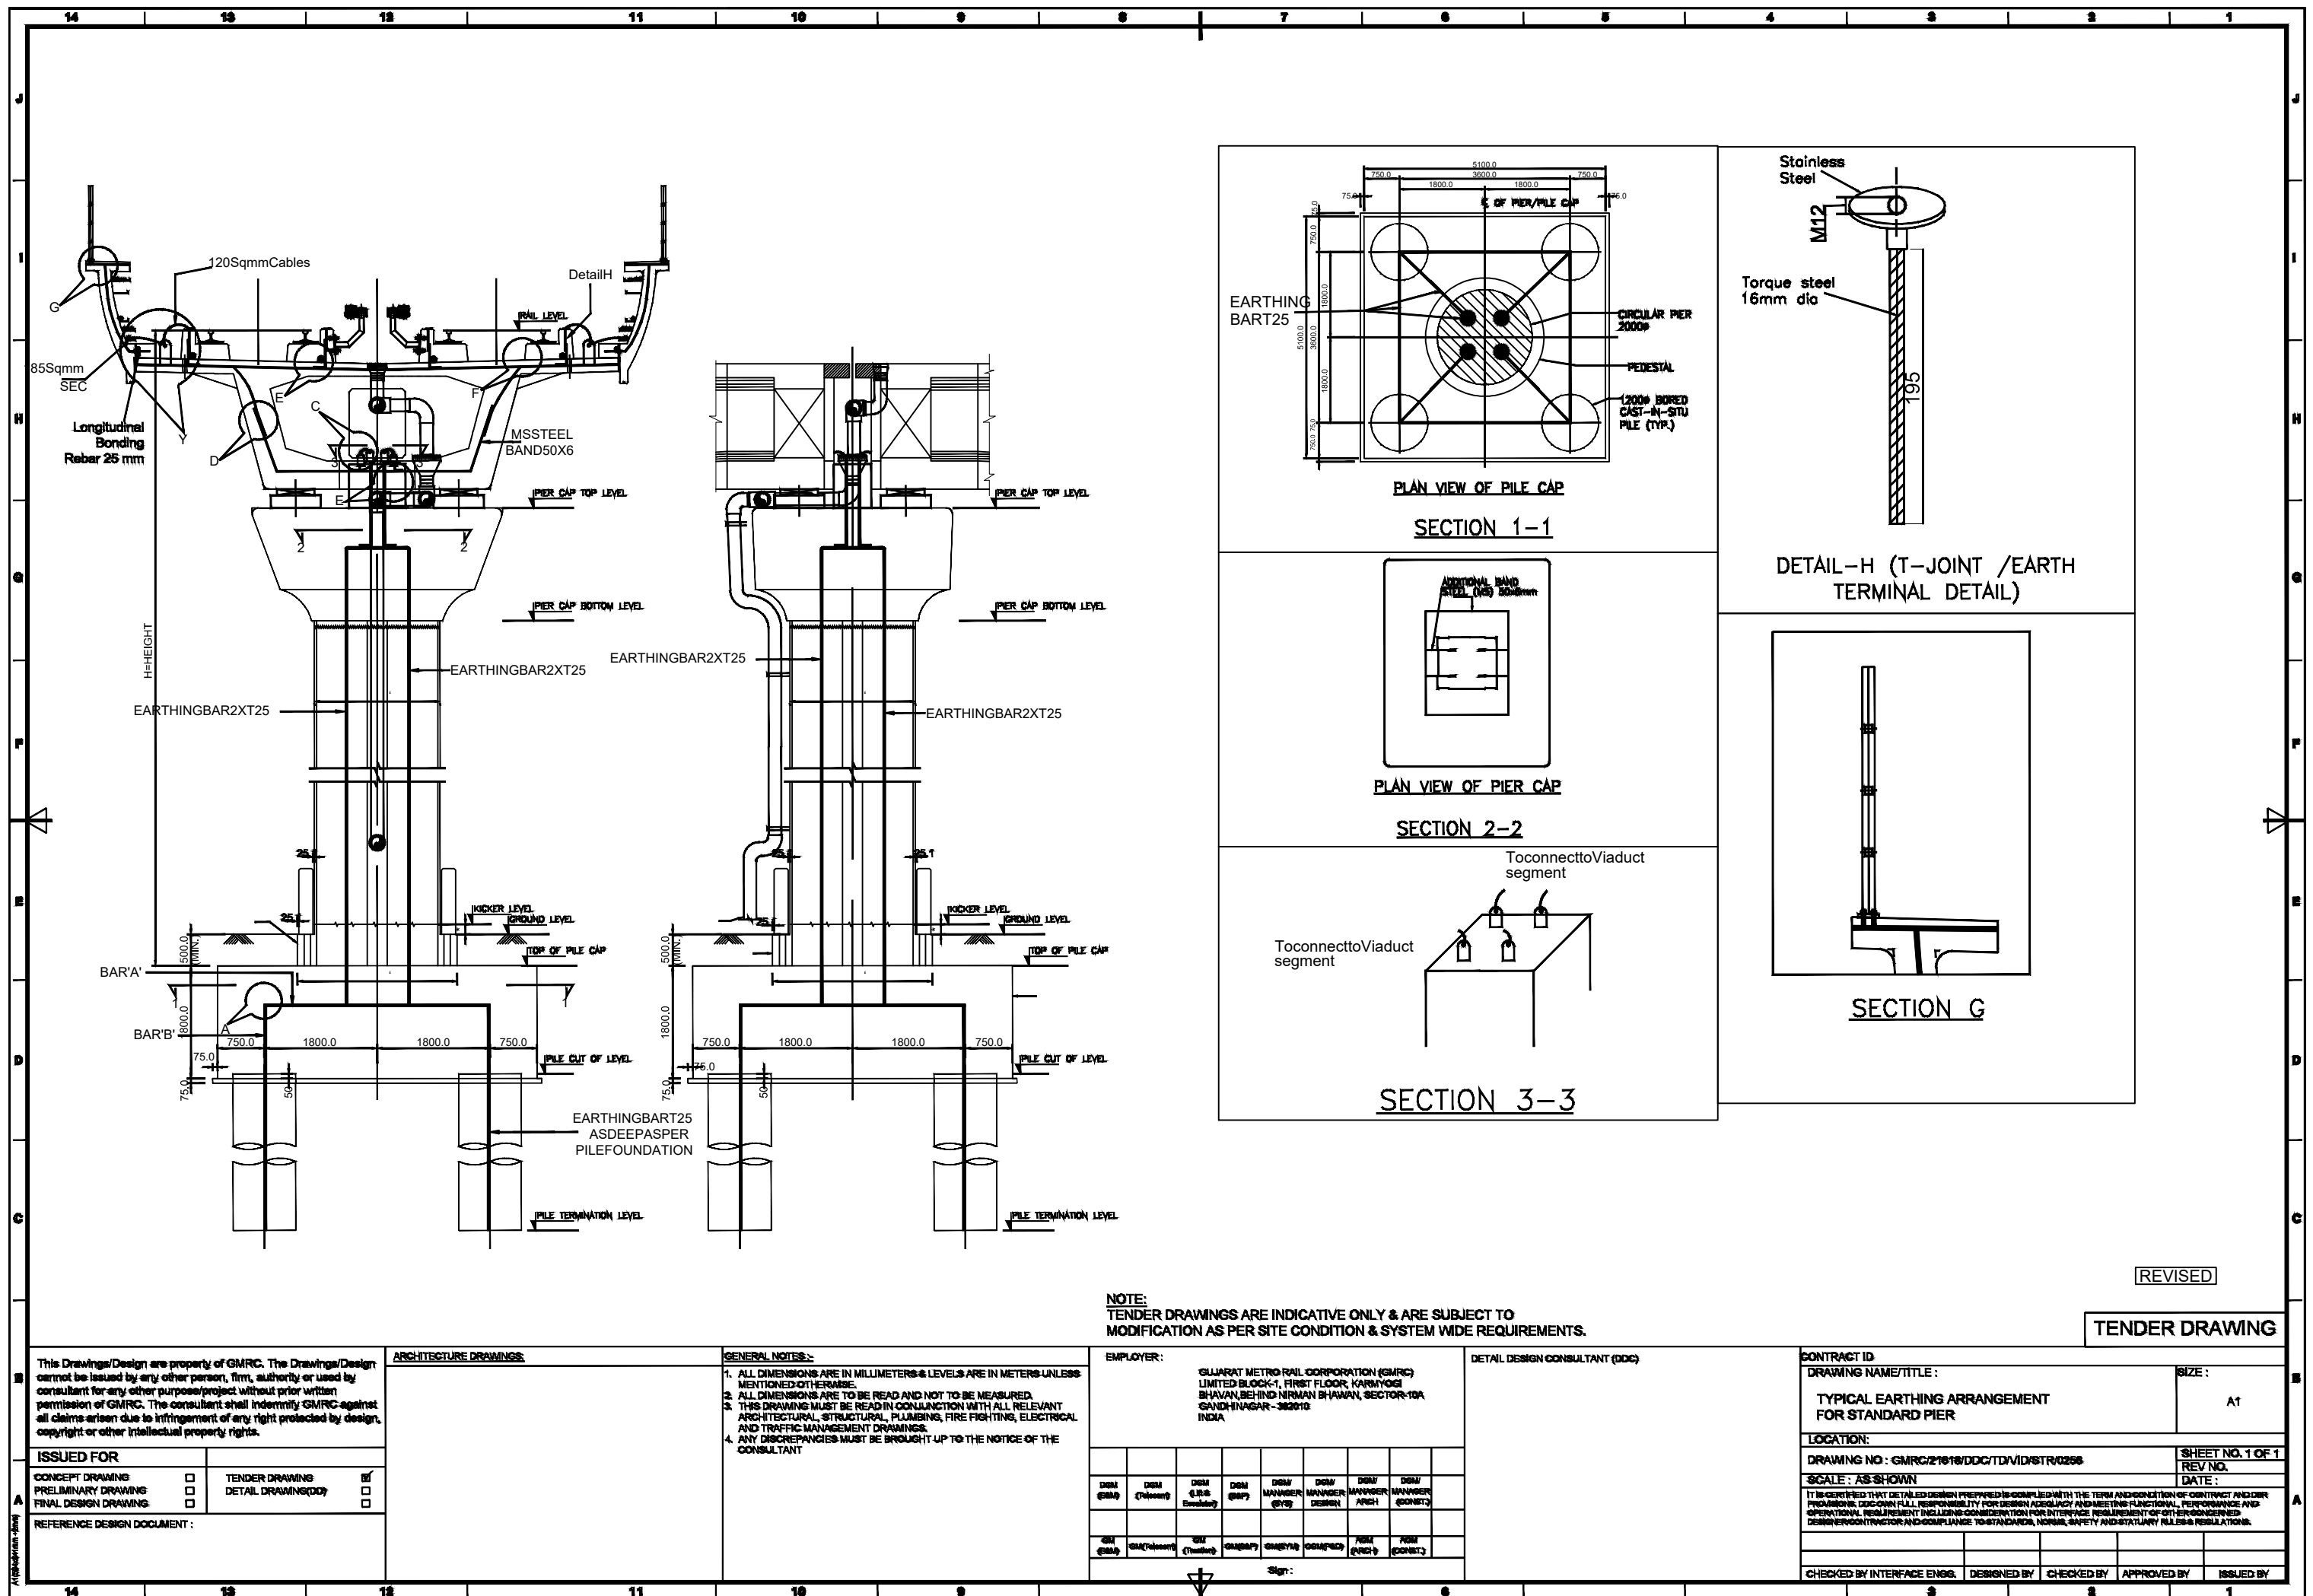

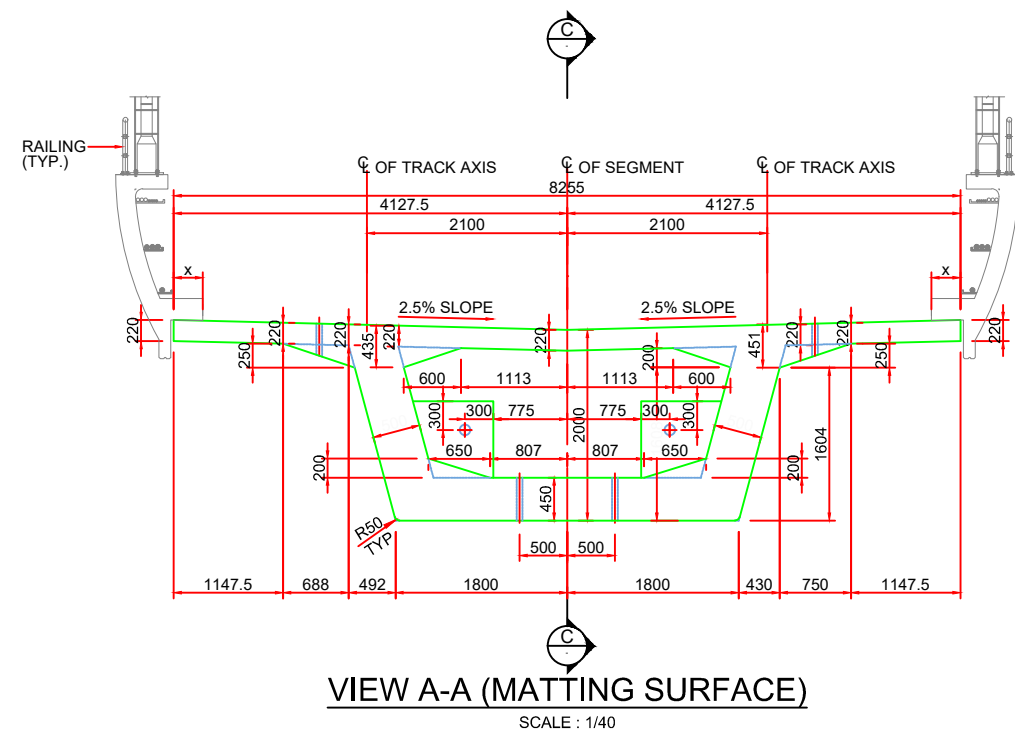

REINFORCEMENT DETAILS:

BAR NO.	BAR (IN mm)	SPACING	SHAPE
01	12	200 c/c	
02	12	200 c/c	

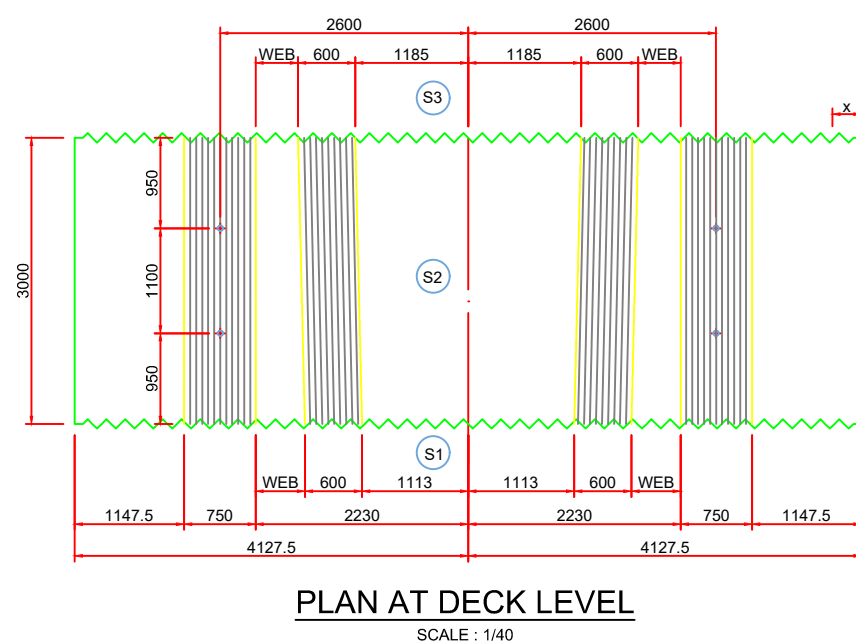

NOTE:
TENDER DRAWINGS ARE INDICATIVE ONLY & ARE SUBJECT TO
MODIFICATION AS PER SITE CONDITION & SYSTEM WIDE REQUIREMENTS.

REVISED

TENDER DRAWING

[illegible]