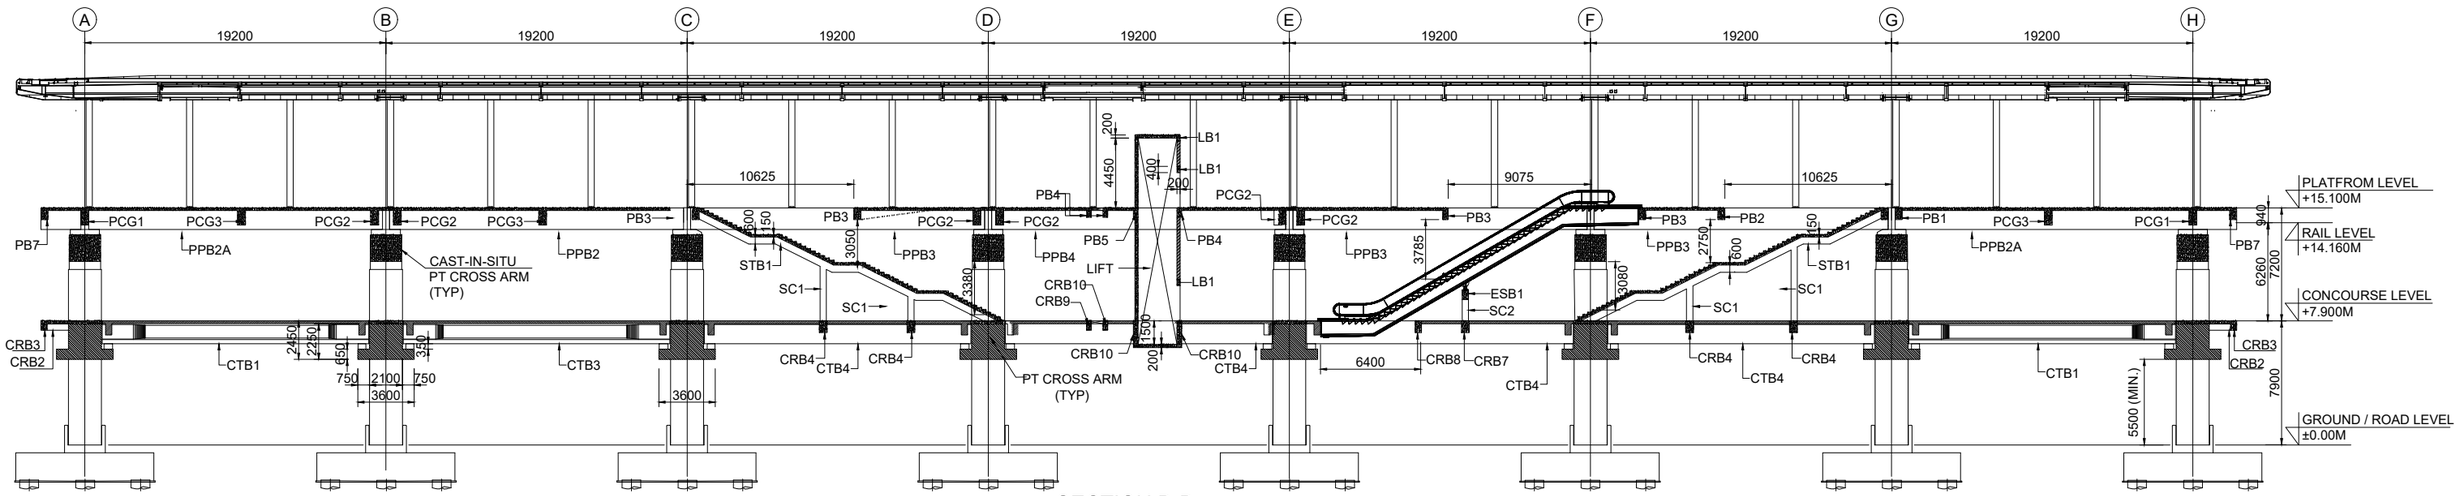


SECTION B-B

SCALE 1:200

This Drawings/Design are property of GMRC. The Drawings/Design cannot be issued by any other person, firm, authority or used by consultant for any other purpose/project without prior written permission of GMRC. The consultant shall indemnify GMRC against all claims arisen due to infringement of any right protected by design, copyright or other intellectual property rights.

VIADUCT STRUCTURE DRAWINGS :

ISSUED FOR

CONCEPT DRAWING	☐	TENDER DRAWING	☑
PRELIMINARY DRAWING	☐	FINAL DRAWING(GAD)	☐
FIRST SUBMISSION	☐	GFC	☐

REFERENCE DESIGN DOCUMENT :

REFERENCE DRAWING :

LEGENDS :

ABBREVIATIONS :

NOTES :

1. ALL DIMENSIONS ARE IN MILLIMETERS AND LEVELS ARE IN METERS UNLESS OTHERWISE SPECIFIED.
2. ALL DIMENSIONS ARE TO BE READ AND NOT MEASURED.
3. ANY DISCREPANCIES MUST BE BROUGHT TO THE NOTICE OF THE CONSULTANT BEFORE EXECUTION OF THE WORK AT SITE.
4. ANY DEVIATION FROM APPROVED LAND PLANS TO BE BROUGHT TO THE NOTICE OF THE CONSULTANT BEFORE EXECUTION.
5. ANY DEVIATION FROM BOQ DESCRIPTION AND QUANTITY TO BE BROUGHT TO THE NOTICE OF THE CONSULTANT BEFORE EXECUTION.
6. THIS DRAWING MUST BE READ IN CONJUNCTION WITH ALL RELEVANT ARCHITECTURE, STRUCTURAL, PLUMBING & FIRE FIGHTING, ELECTRICAL AND TRAFFIC MANAGEMENT DRAWINGS.

EMPLOYER :

GUJARAT METRO RAIL CORPORATION (GMRC) LIMITED BLOCK-1, FIRST FLOOR, KARMYOGI BHAVAN,BEHIND NIRMAN BHAWAN, SECTOR-10A GANDHINAGAR - 382010 INDIA

	DGM (Lift & Escalator)	Sr.DGM (SINGALLING)	DGM/ MANAGER (SYS)	DGM/ MANAGER DESIGN	MANAGER ARCH	JGM (ARCH)
GM(Telecom)	GM(Traction)	CGM(S&T)	CGM(SYM)	ADDL. GM / CGM (P&D)		

Sign :

DETAIL DESIGN CONSULTANT (DDC)

TENDER DRAWING

PROJECT NAME :

CONSTRUCTION OF 12.5 KM ELEVATED VIADUCT FROM SHILAJ CIRCLE STATION TO BADRABAD METRO STATION, INCLUDING (07 STATIONS) ELEVATED STATION OF AHMEDABAD METRO RAIL PROJECT, PHASE-3

TENDER NO: GMRC/DDC/ELEV-VDCT+STNS & DEPOT/PH3B/2026

DRAWING NAME/TITLE :

LONGITUDINAL SECTION B-B -Structural Drawing-PHASE-III

SIZE : A1

LOCATION:

DRAWING NO : DDC-PH3-TD-TYP-ST-DW-42055

SHEET NO.

REV NO. A0

SCALE : 1:200

DATE :

IT IS CERTIFIED THAT DETAILED DESIGN PREPARED IS COMPLIED WITH THE TERM AND CONDITION OF CONTRACT AND DBR PROVISIONS. DDC OWN FULL RESPONSIBILITY FOR DESIGN ADEQUACY AND MEETING FUNCTIONAL, PERFORMANCE AND OPERATIONAL REQUIREMENT INCLUDING CONSIDERATION FOR INTERFACE REQUIREMENT OF OTHER CONCERNED DESIGNER/CONTRACTOR AND COMPLIANCE TO STANDARDS, NORMS, SAFETY AND STATUARY RULES & REGULATIONS.

A1(594x841mm+2mm)